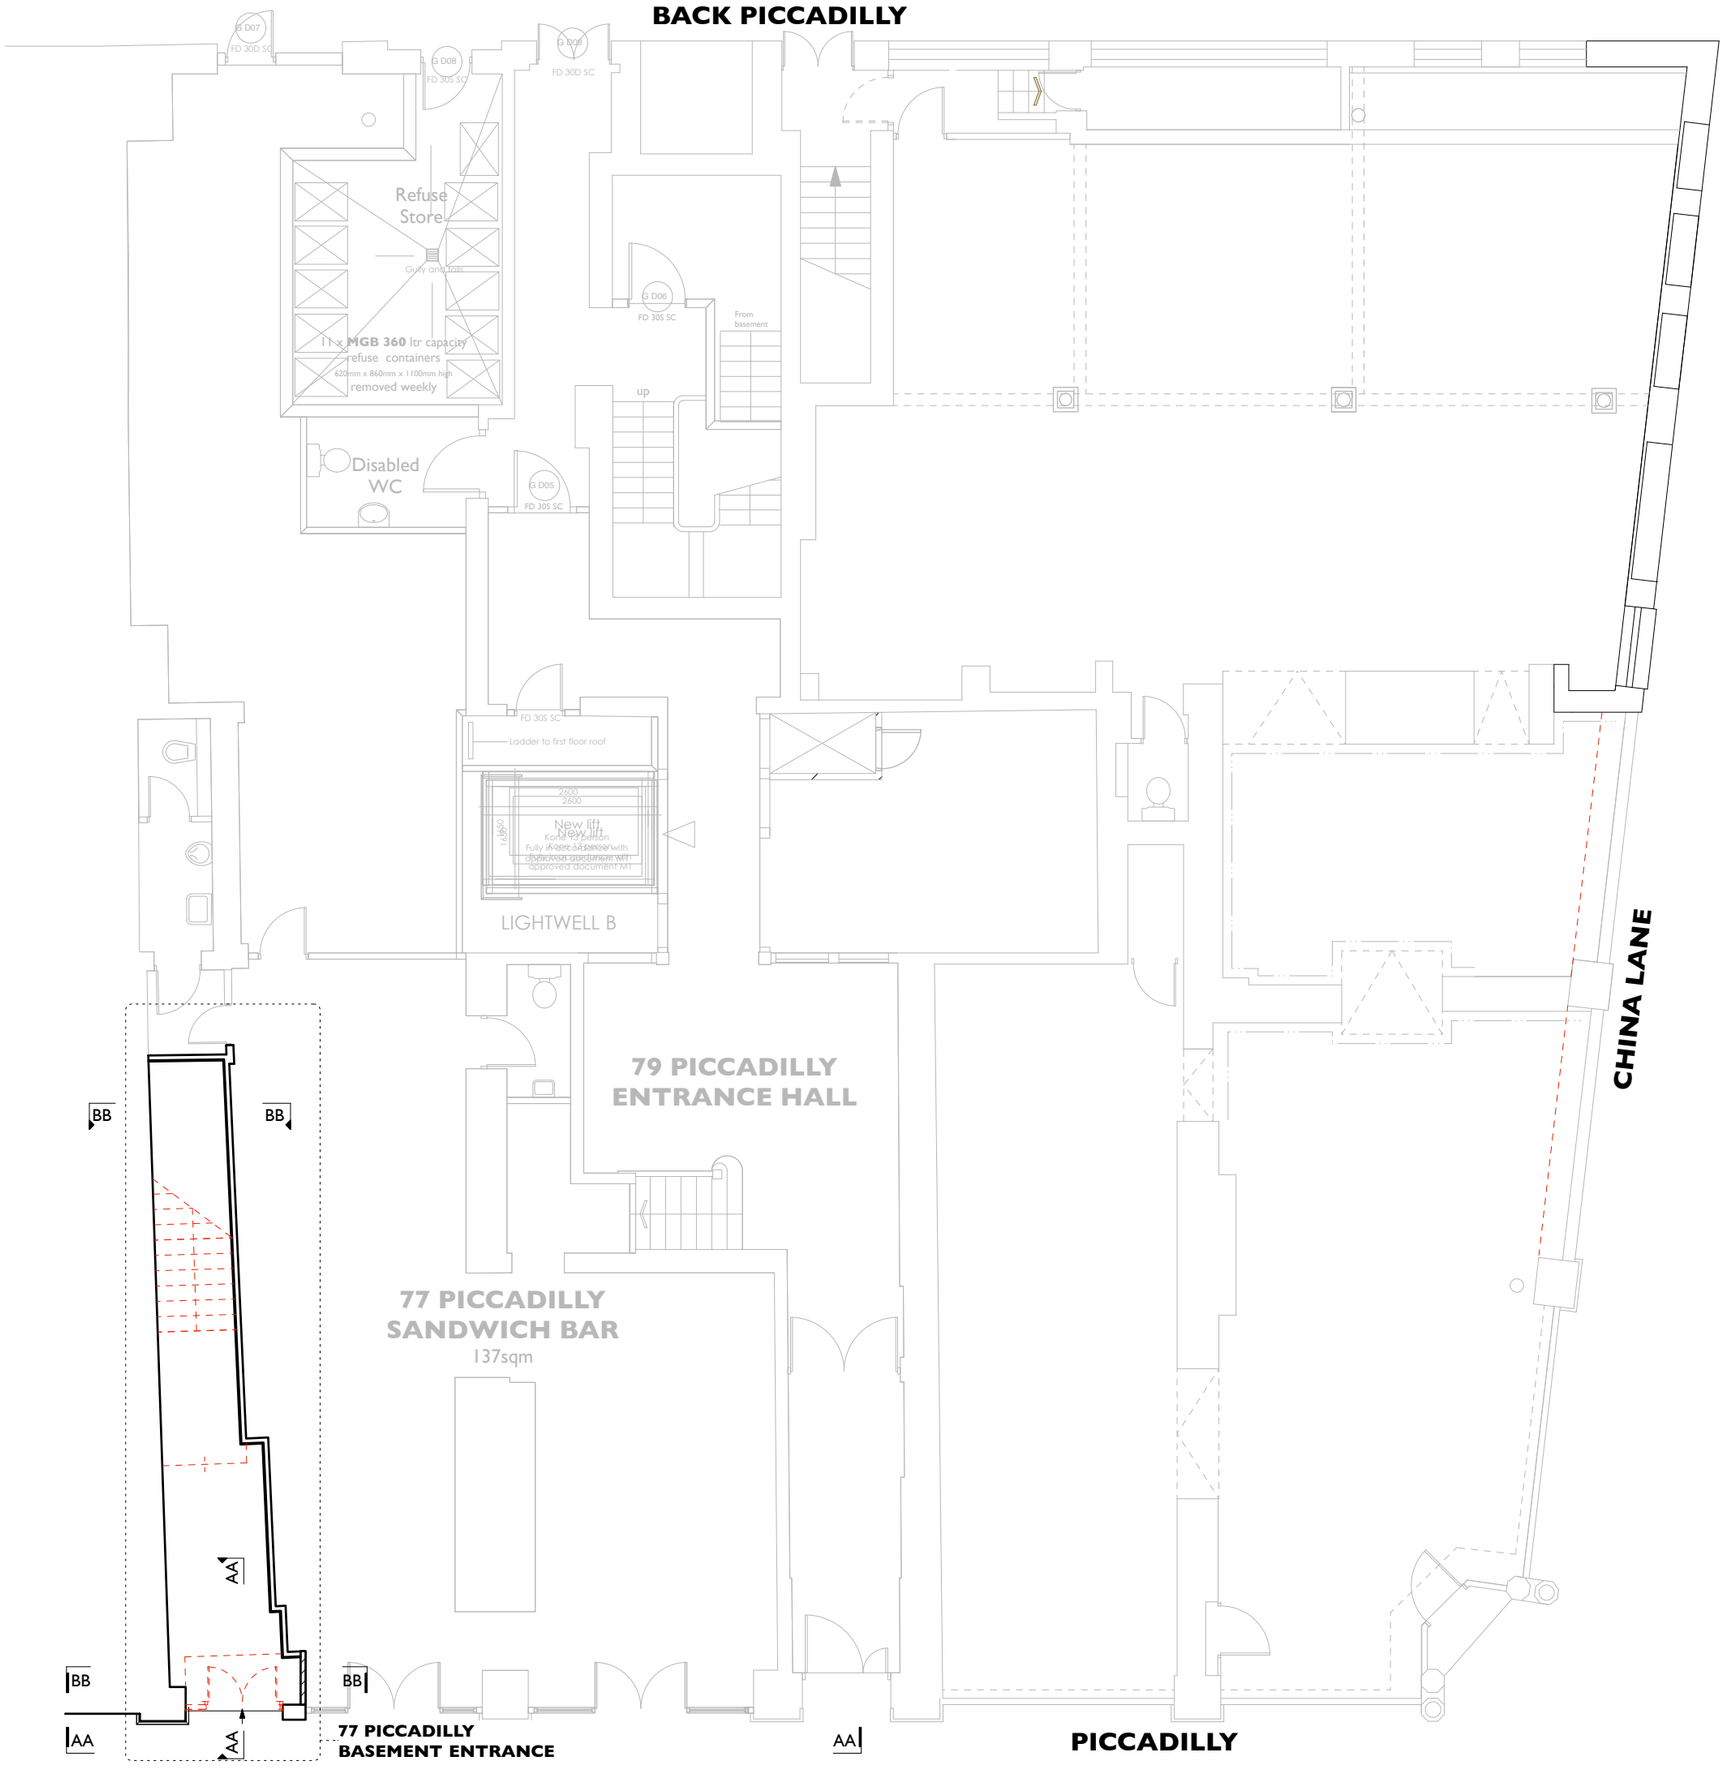


COPYRIGHT OF ATELIER MB LTD
DO NOT SCALE FROM THIS DRAWING
DIMENSIONS TO BE CHECKED ON SITE

NORTH

Key

- Existing
- Existing To Be Removed None Original Fabric
- Existing To Be Removed Original Fabric
- BB Elevation Marker i.e Elevation BB
- BB Section Marker i.e Section BB

B 29 Apr 16	Ground floor context altered
A 15 Mar 16	Detail added to existing entrance. Existing staircase added to soft strip out works.

77 Piccadilly Basement

Ground Floor
Proposed Soft Strip Out Plan

scheme	1645
drwg no.	**P(110)**
rev	B
scale	1:100@A3
date first drawn	Feb 16
drawn	MM

***SK** sketch **P** proposed **T** tender **C** construction **AB** asbuilt*

www.ateliermb.co.uk
t 0161 236 0051
e architect@ateliermb.co.uk

Atelier MB
Urban Architects