

COPYRIGHT OF ATELIER MB LTD
DO NOT SCALE FROM THIS DRAWING
DIMENSIONS TO BE CHECKED ON SITE

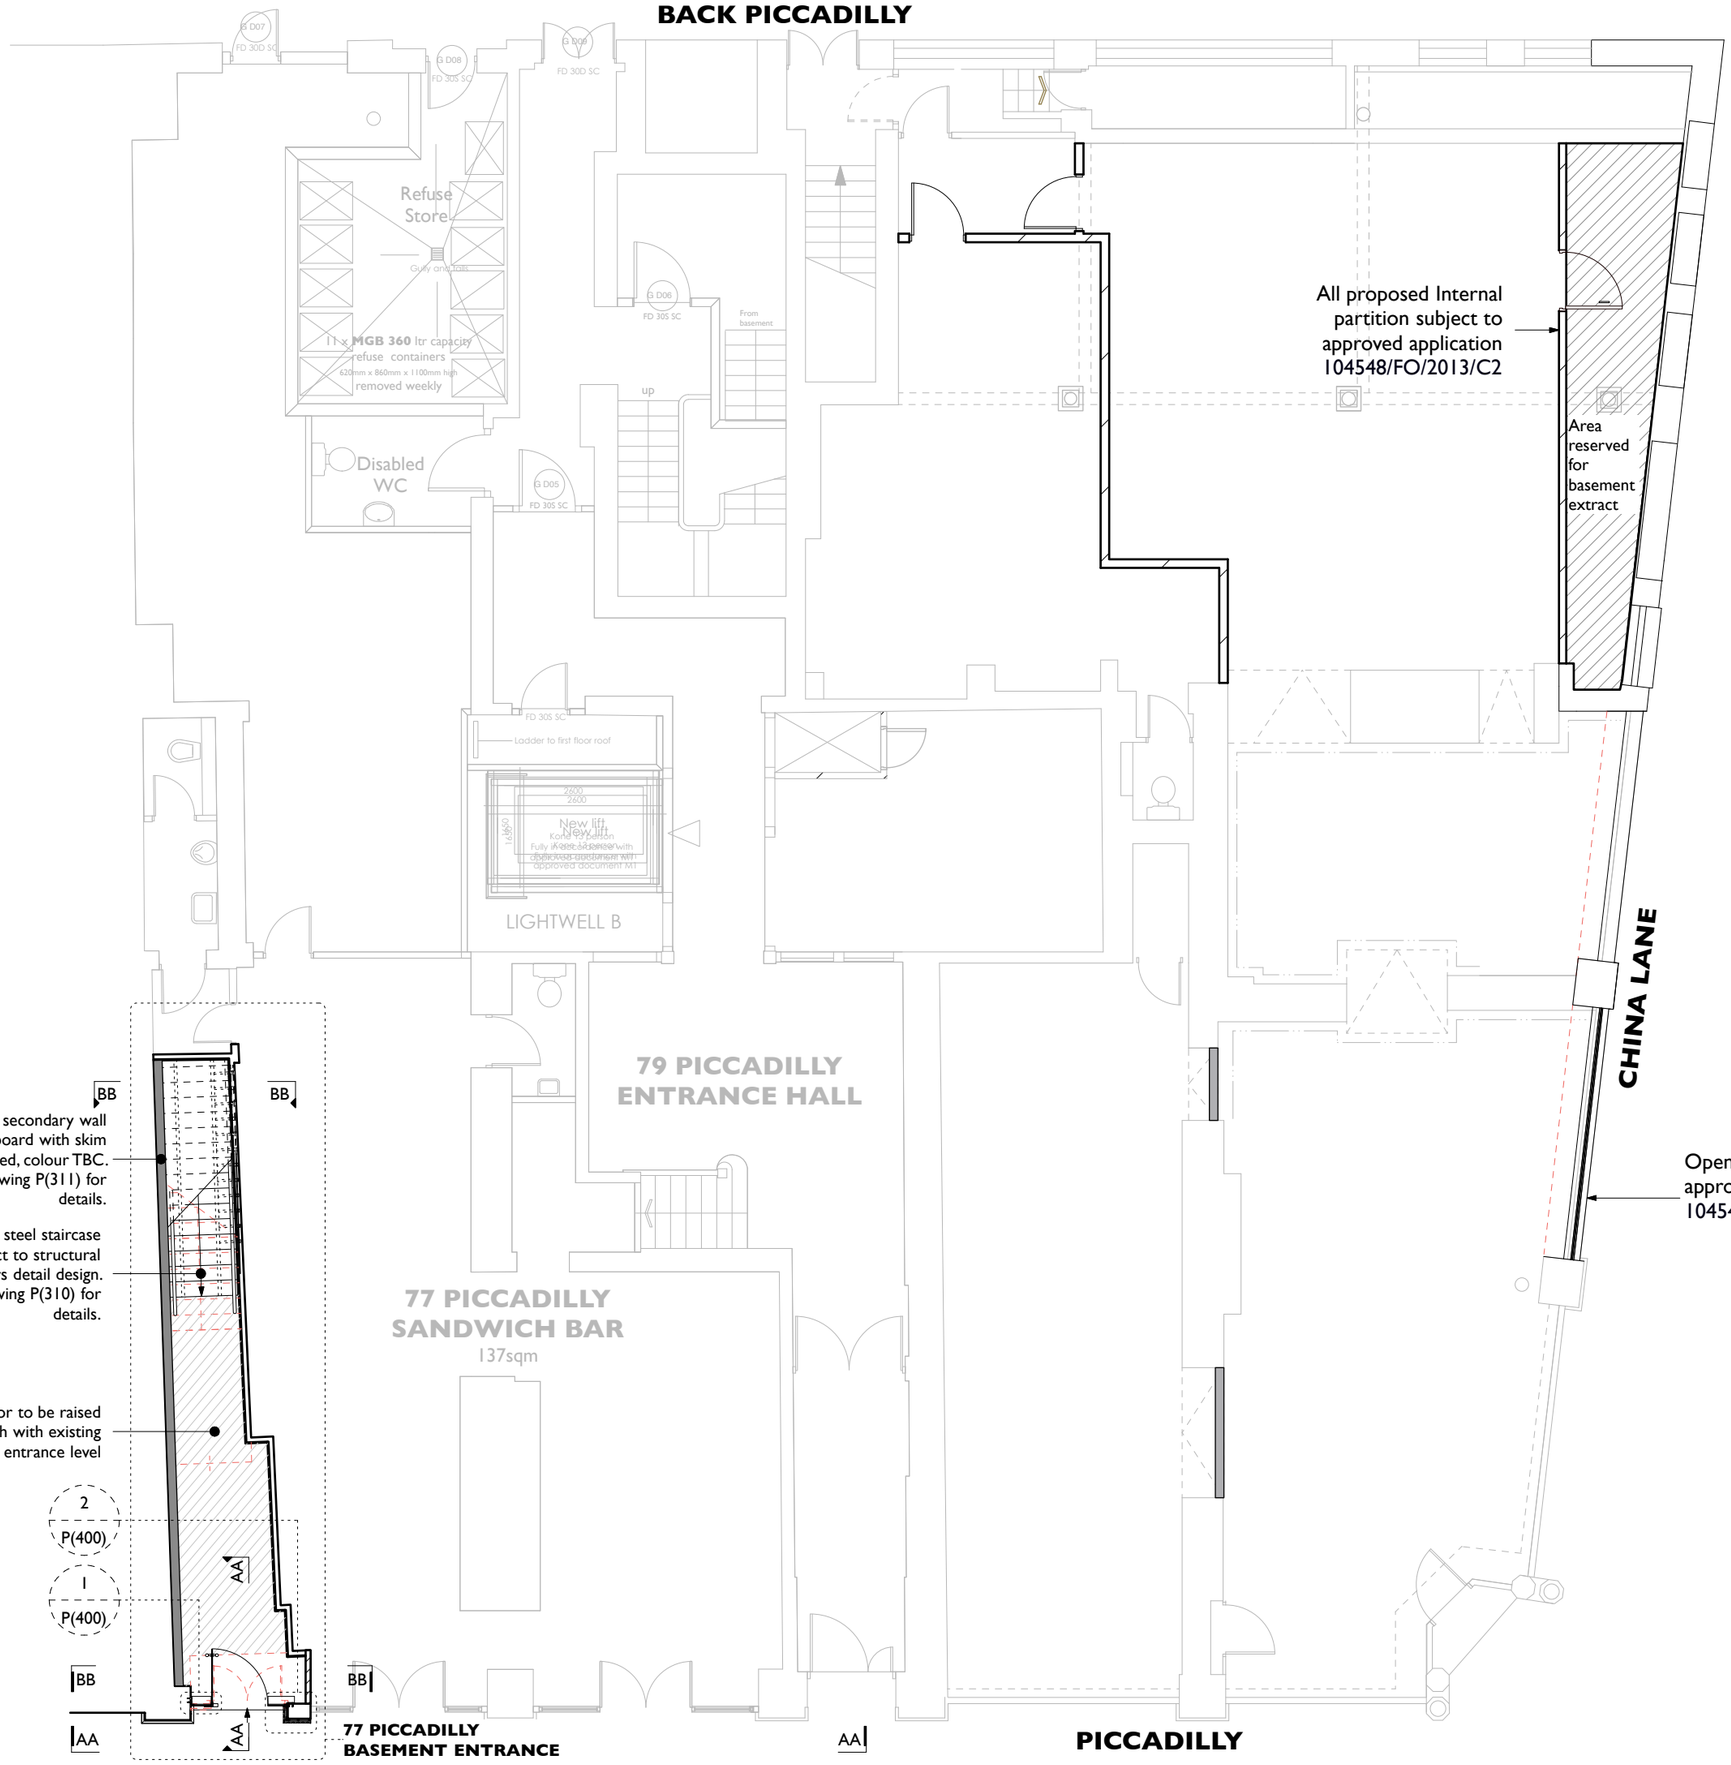

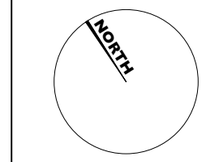

Key

- Existing
- Existing to be removed none original fabric
- Existing to be removed original fabric
- BB Elevation Marker i.e Elevation BB
- BB Section Marker i.e Section BB

A 29 Apr 16	Proposed covering in corridor shown.

77 Piccadilly Basement

Ground Floor
Proposed Plan - CAT A

scheme	1645
drwg no.	**P(111)**
rev	A
scale	**1:100@A3**
date first drawn	Feb 16
drawn	MM

***SK** sketch **P** proposed **T** tender **C** construction **AB** asbuilt*

www.ateliermb.co.uk
t 0161 236 0051
e architect@ateliermb.co.uk

Atelier MB
Urban Architects