

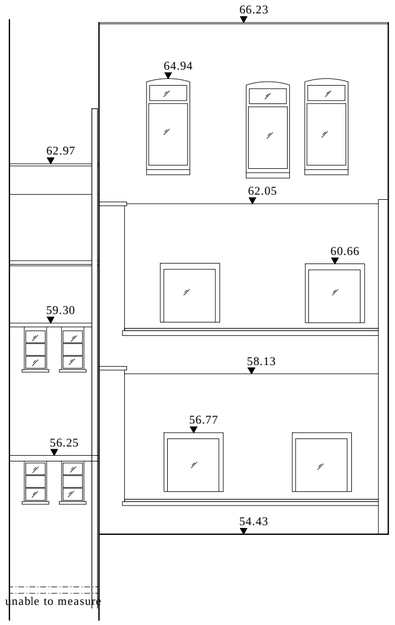



Lightwell Elevation 06

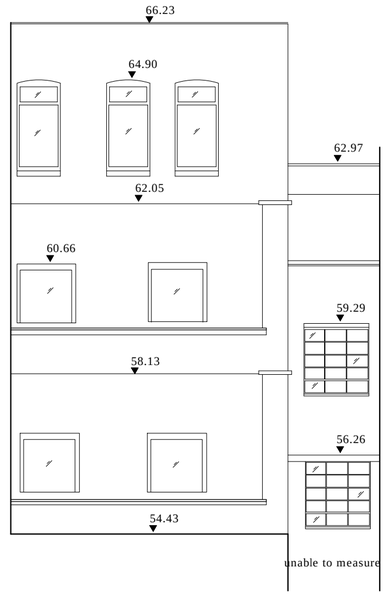


Lightwell Elevation 08

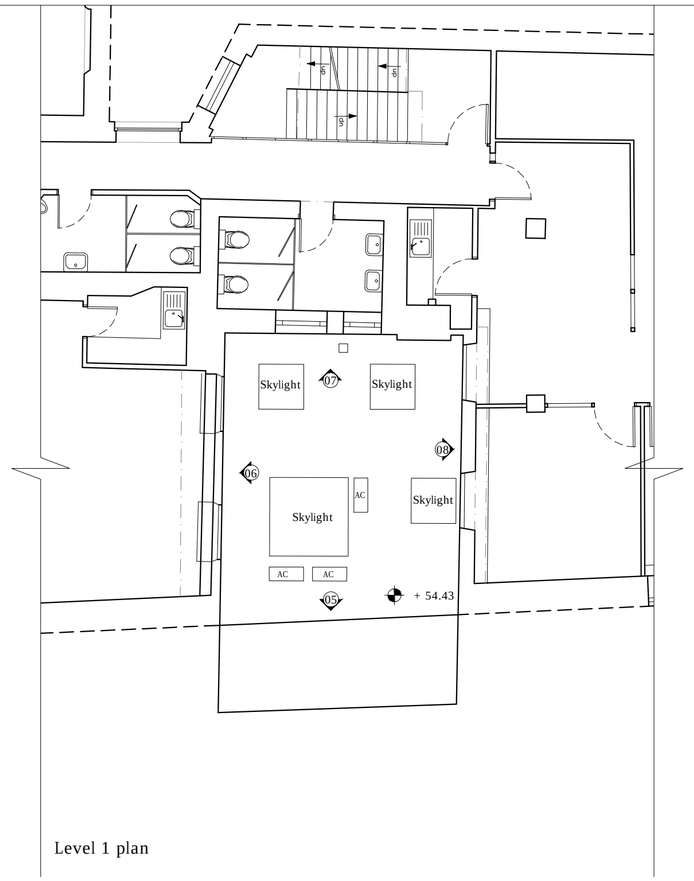

Level 1 plan

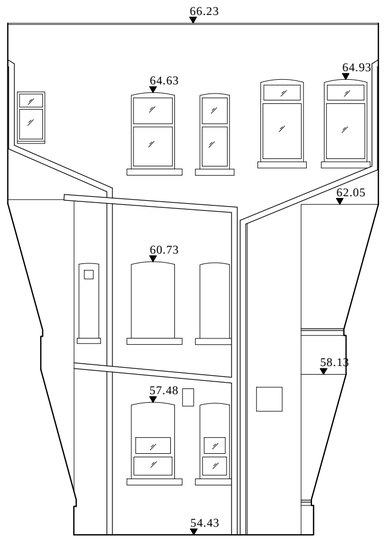

Lightwell Elevation 07

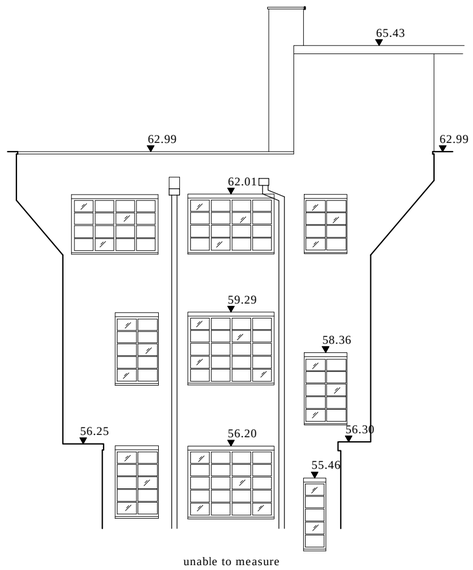

Lightwell Elevation 05

0 1 2 3 4m

Scale 1:100

© Buchanan Hartley Architects Ltd.

The information contained in this drawing is the copyright of Buchanan Hartley Architects Ltd, and must not be used in whole or in part without the express written approval of Buchanan Hartley Architects Ltd.

DO NOT SCALE FROM THIS DRAWING

Rev	Description	Date	By
-	-	-	-

Status
Planning

Buchanan Hartley Architects Ltd
architecture interiors environment

13 Grosvenor Gardens London SW1W 0BD
T 020 7592 7247
E mail@buchananhartley.co.uk

Client
Randall and Aubin

Project
64 Bridge Street
Manchester

Title
Lightwell Elevations & Plan
Existing

Scale
1:100@A2

Date
04/12/2015

Drawn: NM
Checked: --

Project No.: 0835
Drawing No.: L(EX)009
REV: --