
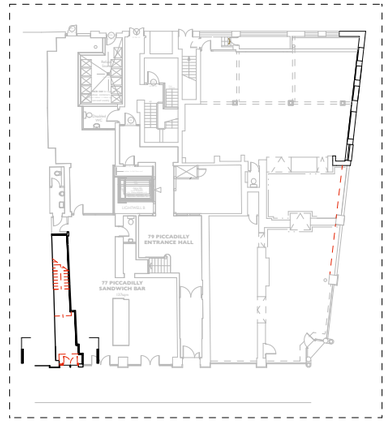


COPYRIGHT OF ATELIER MB LTD
DO NOT SCALE FROM THIS DRAWING
DIMENSIONS TO BE CHECKED ON SITE

Key

- Existing
- Existing To Be Removed None Original Fabric
- Existing To Be Removed Original Fabric

New glazing fixing into a slimline PPC aluminum channel. Colour TBC. Channel to be scribed to fit around original stone work.

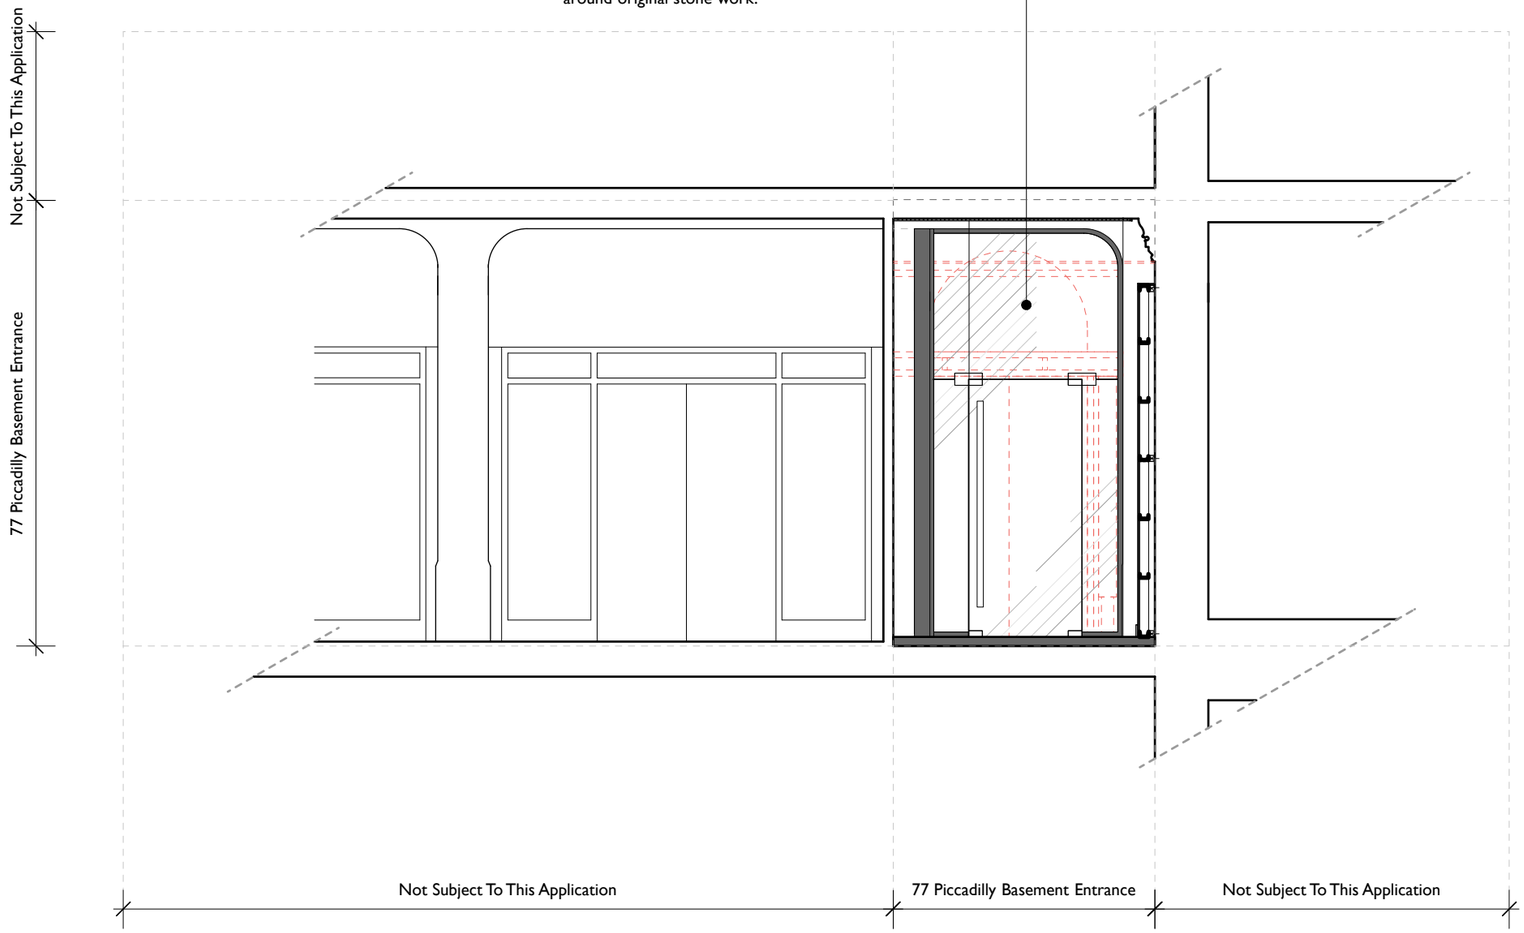

B 29 Apr 16	Entrance elevation altered following site checks
A 15 Mar 16	Glazing channel

77 Piccadilly Basement

Internal Elevation BB
Proposed

scheme	1645
drwg no.	**P(211)**
rev	B
scale	1:50@A3
date first drawn	Feb 16
drawn	MM

***SK** sketch **P** proposed **T** tender **C** construction **AB** asbuilt*

www.ateliermb.co.uk
t 0161 236 0051
e architect@ateliermb.co.uk

Atelier MB
Urban Architects