



© The creative content and information contained herein is the intellectual property of SWAN Projects. Any use and/or reproduction is expressly prohibited without our prior, written consent.

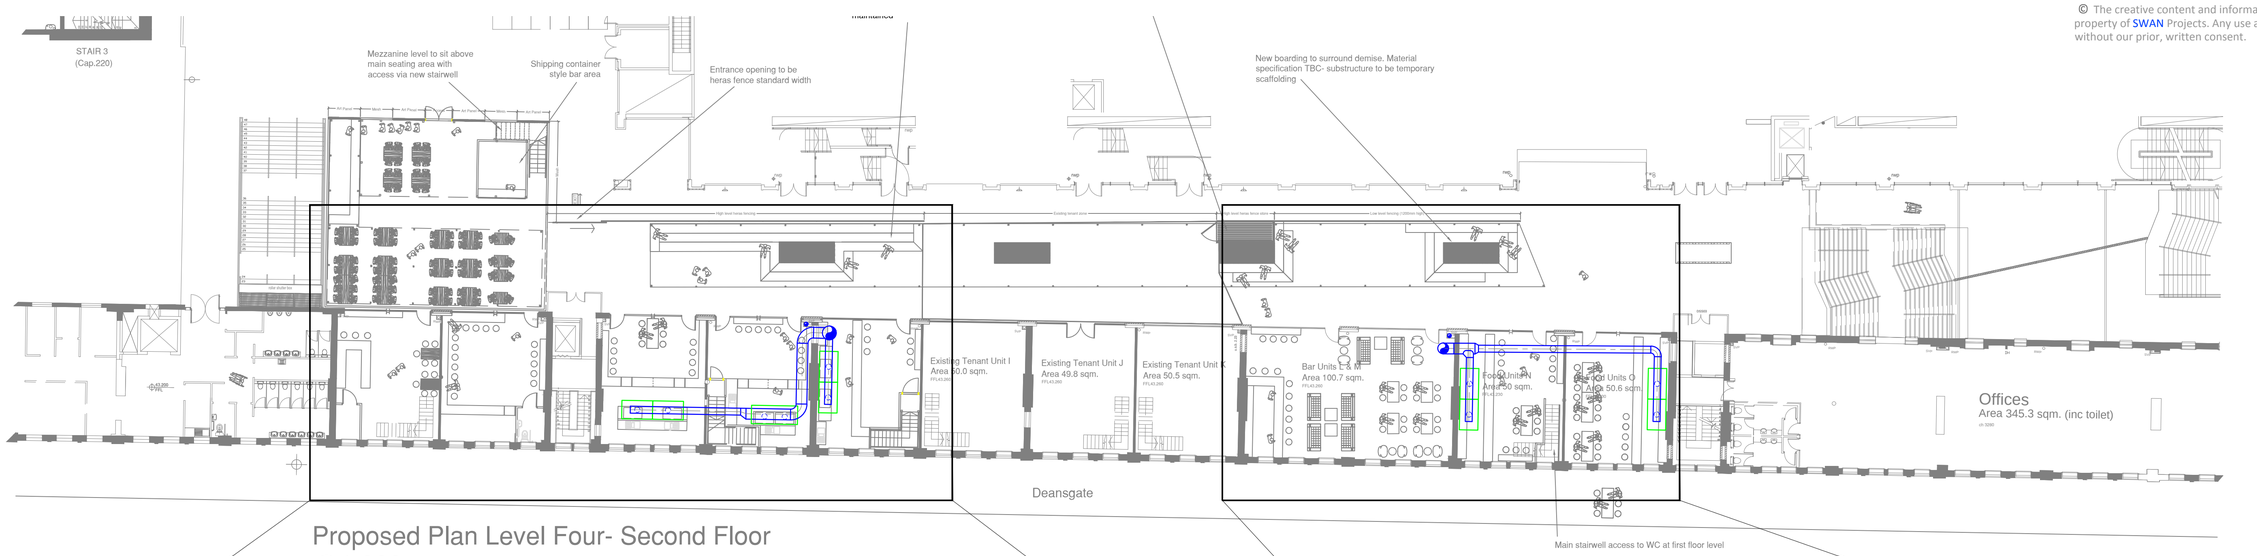

Proposed Plan Level Four- Second Floor
@1:200

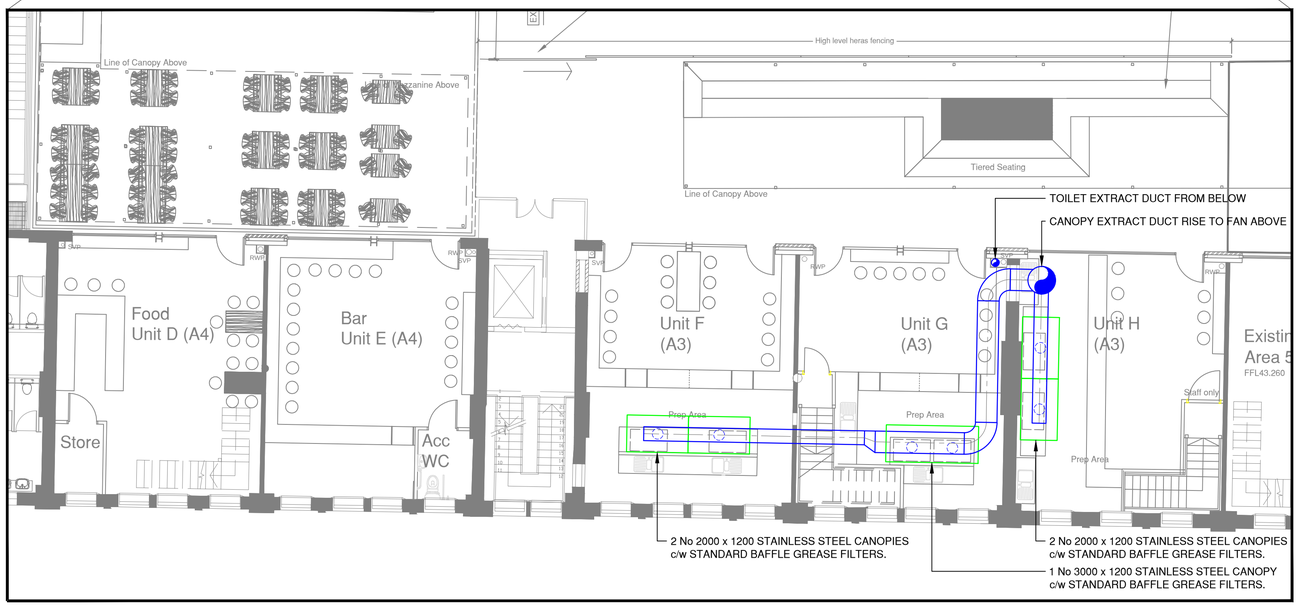

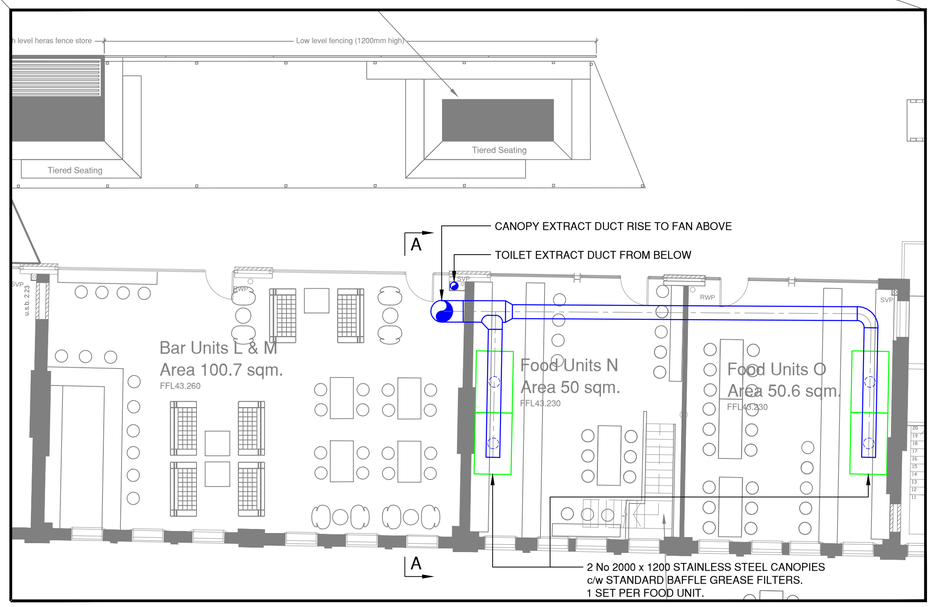

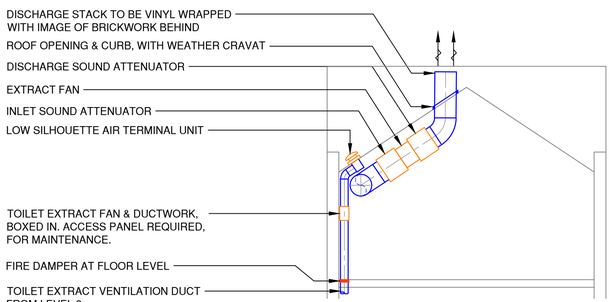

SECTION A-A (TYPICAL)

Rev	Date	Description	By

SWAN Projects

tel: 0161 300 3465 fax: 0161 959 2093 E mail: Info@swan-projects.com

Client	PAUL ASTILL ASSOCIATES
Project	BEAT STREET
Title	LEVEL 4
Scale	1:100 & 1:200
Date	15.1.2016
Drawn	PAS
Checked	
Drawing Number	P0216/2
Rev	

© The creative content and information contained herein is the intellectual property of SWAN Projects. Any use and/or reproduction is expressly prohibited without our prior, written consent.