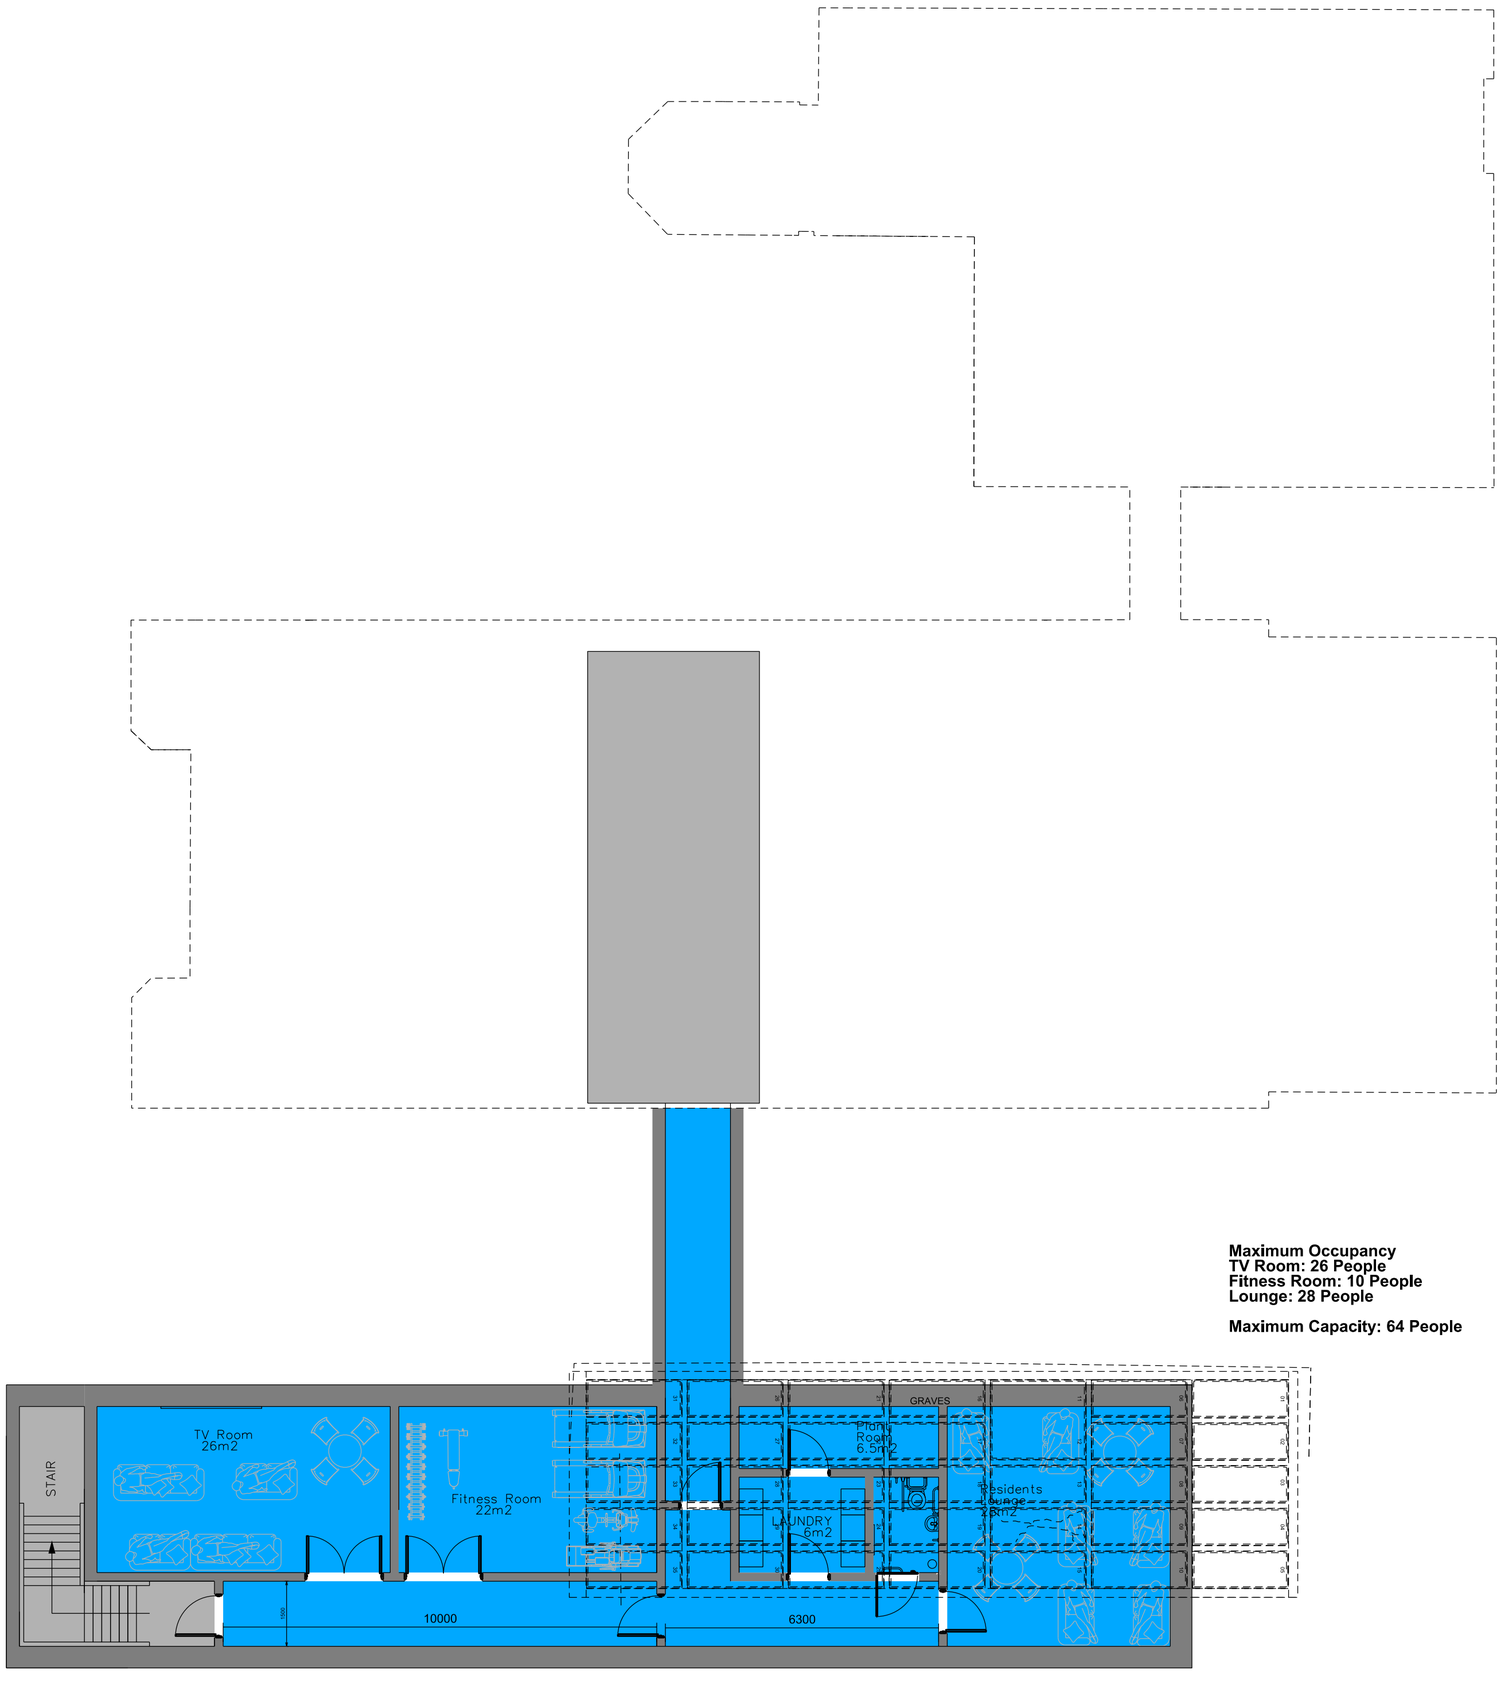


Maximum Occupancy
TV Room: 26 People
Fitness Room: 10 People
Lounge: 28 People

Maximum Capacity: 64 People

Note:
Do not scale from this drawing.
Dimensions are to be checked on site.
If in doubt please ask.

- Studio
- Premium Studio
- 1 Bed
- 2 Bed
- 3 Bed
- Communal
- Ancillary

C	14.12.2015	Ammended Layouts
B	06.11.2015	Revised Layout for building regulations
A	27.10.2015	Revised Layout of new build
-		

Rev	Date/Intls	Details

© The moral rights of the author are hereby asserted.
This drawing and design is the sole property of Buttress Ltd and must not be reproduced without permission.
Buttress Ltd is Registered In England and Wales: 5363573

Buttress

41 Bengal St
Manchester
M4 6AF

T 0161 236 3303
E contact@buttress.net
W www.buttress.net

Project Title	Welsh Baptist Chapel, Manchester
Client	HH Smith & Sons
Location	Upper Brook Street, Manchester M13 9AJ
Drawing Title	Proposed Plans Basement Floor Layout Plan

Date	19.10.2015	**Scale**	1:100
Checked	-	**Orig Paper Size**	A2
		Status	Planning

Drawing ref	**Job No**	**Drawing No**	**Revision**
	8015	**(04) 009**	**C**