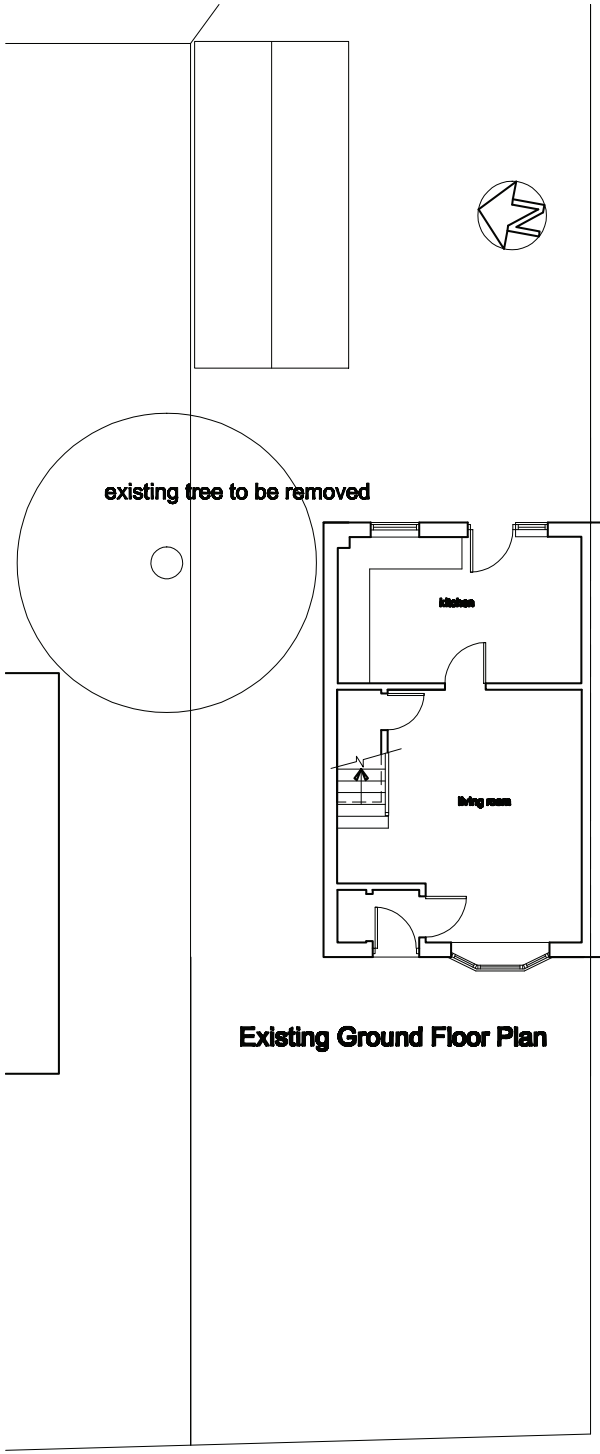

Existing Ground Floor Plan

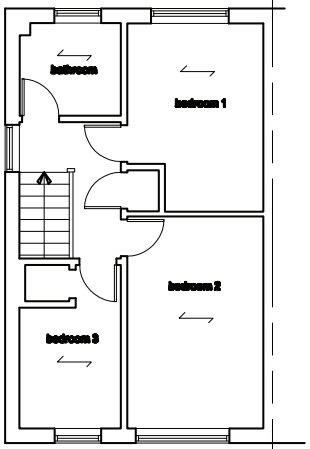

Existing First Floor Plan

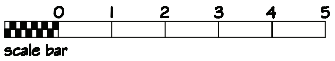



Existing Front Elevation



Existing Rear Elevation

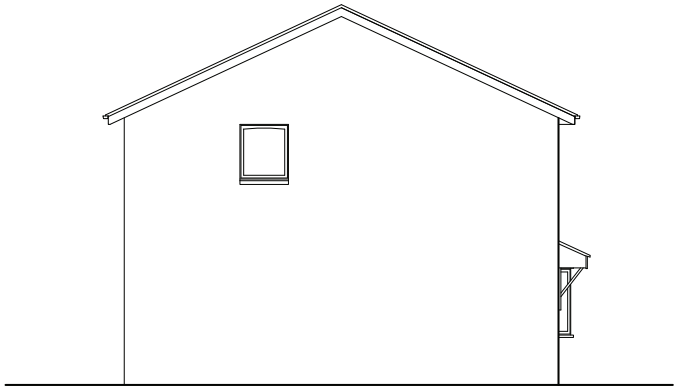

Existing Side Elevation

Rev. A 1.5.14 Trees to be removed as part of works indicated

Drawing Number, 1402/EX1	Date 6.3/14
Revision, A	Scale, 1:100 @ A3 / Drawn, SR

Project Title,
25 Swinbourne Grove
Withington
Manchester
M20 4PP

Drawing Title,
EXISTING PLANS
and ELEVATIONS

SUE RUSSELL
ARCHITECTURE
49 ALNESS ROAD
WHALLEY RANGE
MANCHESTER, M16 8HW
TEL 0161 209 9159
EMAIL suerussell.ar@gmail.com