

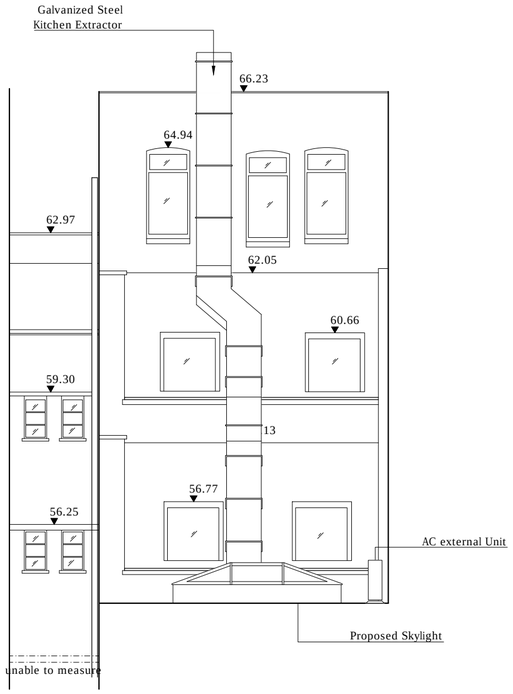



Lightwell Elevation 06

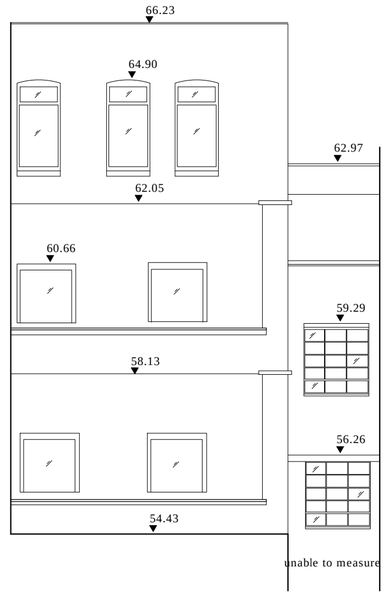



Lightwell Elevation 08

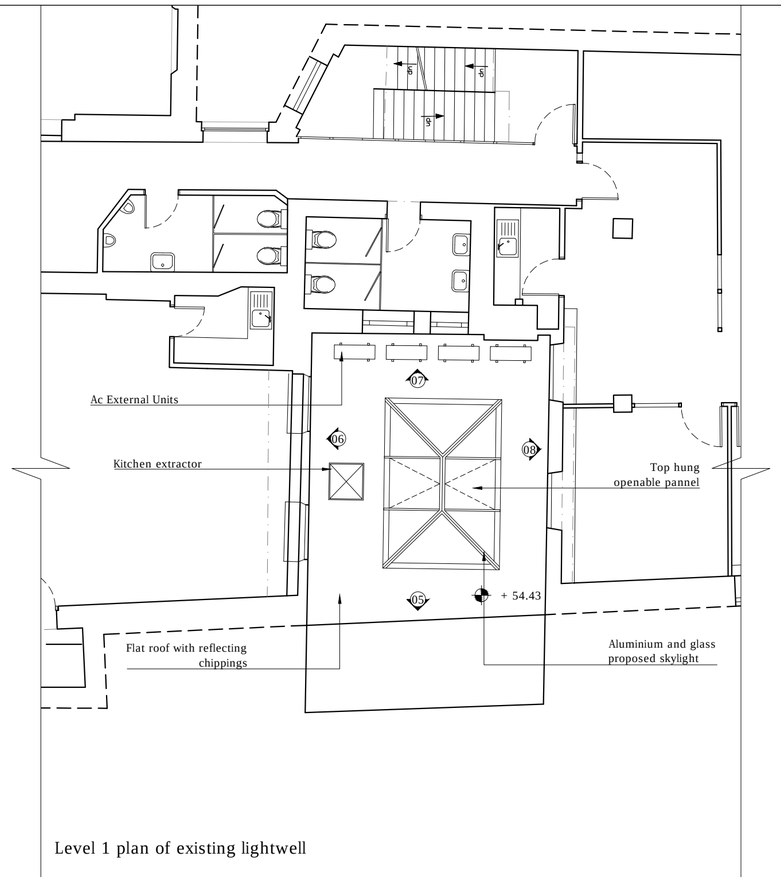



Level 1 plan of existing lightwell

Note:
Existing lightwell at Level 1 and above.
Not part of the application premises

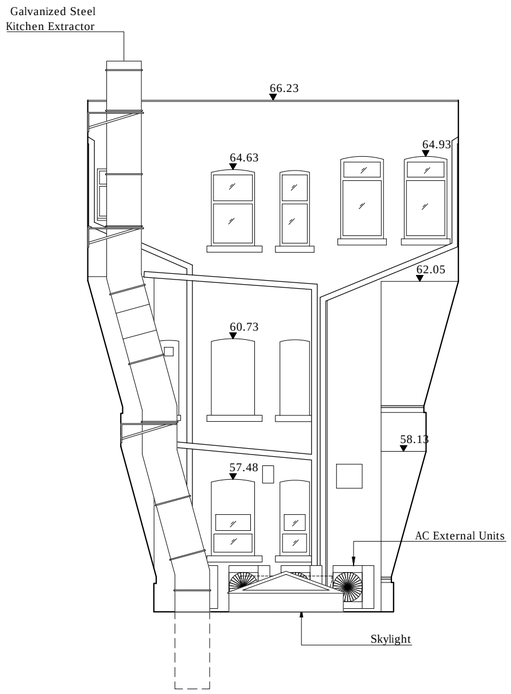


Lightwell Elevation 07

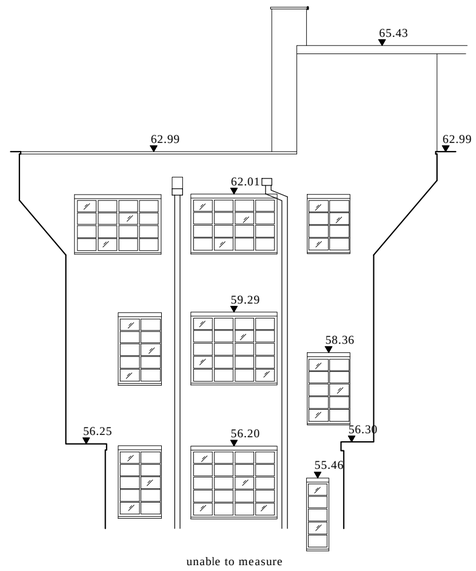


Lightwell Elevation 05

0 1 2 3 4m

Scale 1:100

© Buchanan Hartley Architects Ltd.

The information contained in this drawing is the copyright of Buchanan Hartley Architects Ltd, and must not be used in whole or in part without the express written approval of Buchanan Hartley Architects Ltd.

DO NOT SCALE FROM THIS DRAWING

| Rev | Description | Date | By |
|---|---|---|---|
| - | - | - | - |

Status
Planning

Buchanan Hartley Architects Ltd
architecture interiors environment

13 Grosvenor Gardens London SW1W 0BD
T 020 7592 7247
E mail@buchananhartley.co.uk

Client
Randall and Aubin

Project
64 Bridge Street
Manchester

Title
Lightwell Elevations & Plan
Proposed

| Scale | |
|---|---|
| 1:100@A2 | |
| Date | |
| 04/12/2015 | |
| Drawn | Checked |
| NM | -- |
| Project No | Drawing No / REV |
| 0835 | L(--)009 A |