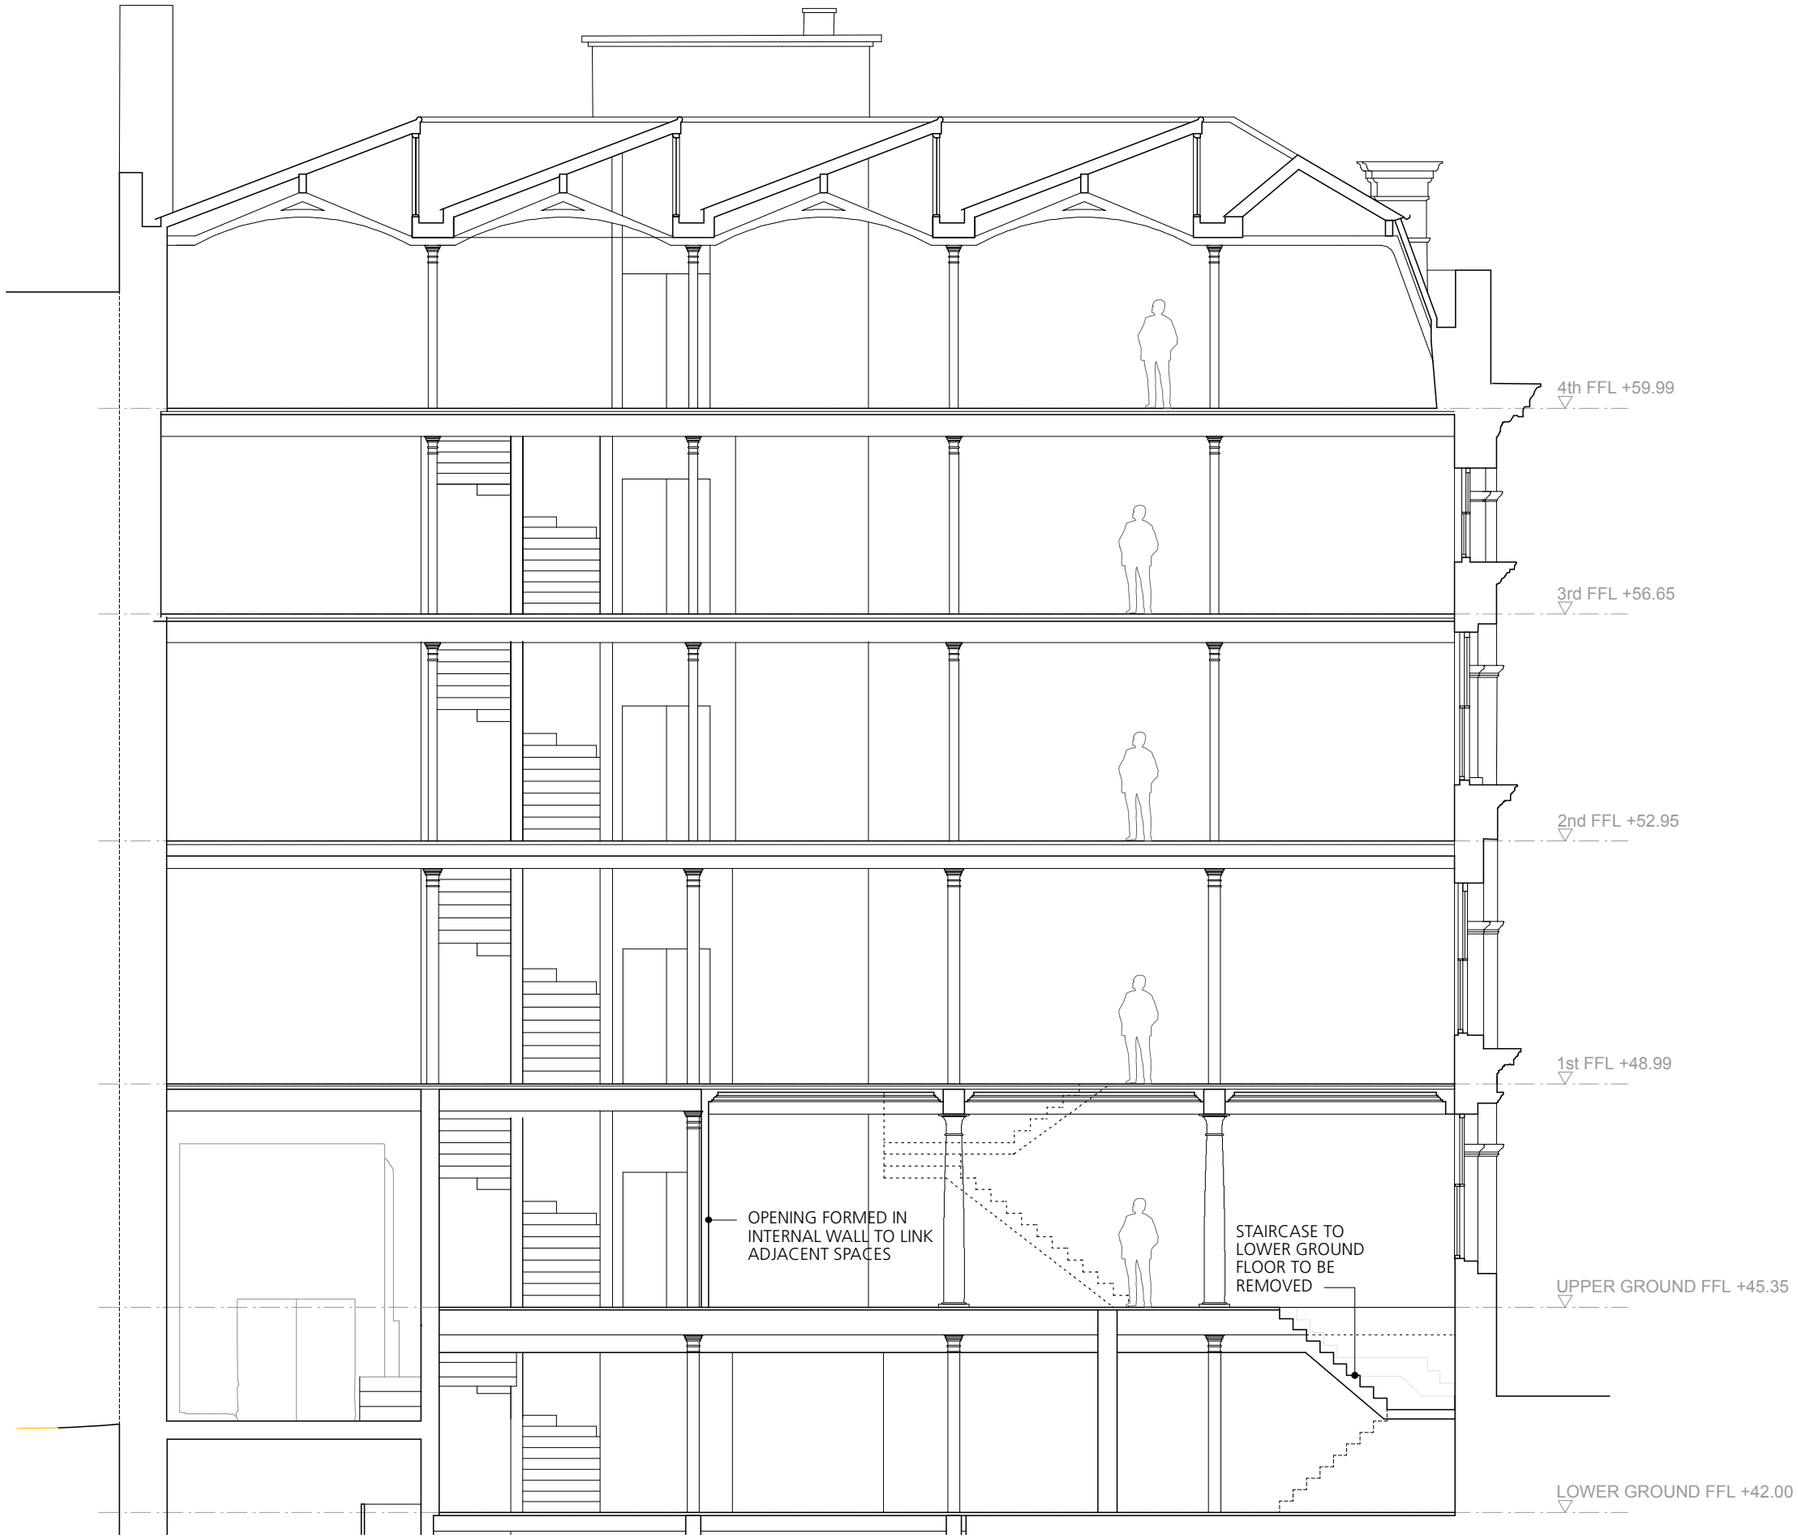


NOTES

THESE DRAWINGS SHOW THE ELEMENTS OF THE EXISTING FABRIC WHICH ARE TO BE REMOVED OR ALTERED AND SHOULD BE READ IN CONJUNCTION WITH THE PROPOSED WALLS, FLOORS AND CEILINGS DRAWINGS (LD 2201 - 2206, LD 2301 - 2306 & LD 3501 - 3506)

FOR WORKS TO EXISTING WINDOWS REFER TO DRAWINGS LD 3102 - 3109, AD 3102 - 3113 & SD 3101 - 3110

ALL LOOSE SURFACE MATERIAL IS TO BE REMOVED FROM ALL WALL, FLOOR AND CEILING SURFACES BACK TO A SOUND CONDITION UNLESS NOTED OTHERWISE

ALL REDUNDANT PIPES, CABLES, LIGHT FITTINGS, SIGNAGE, ETC TO BE REMOVED

FOR SPEC OF CLEANING OF BRICK, TIMBER AND CAST IRON SURFACES NOTED ON DRAWINGS REFER TO SPEC SECTION C40

0 1 2 3 4 5
Metres

TOTAL ARCHITECTURE
Architecture, Planning & Industrial Design
218 Burton Road
MANCHESTER
M20 2LW
t: 07989 535487
e: totalarchitecture@gmail.com

Key Plan & Northpoint

Client Mr G Low
Project **Fraser House Refurbishment**
36 Charlotte St, Manchester
Scale & Date 1:100 @ A3 May 2013

Document **Demolitions & Alterations**
Existing Section AA
Status Tender

Doc Ref			
206	LD	0201	-