
AREA 4 - FOOTPATH RESURFACING WORKS

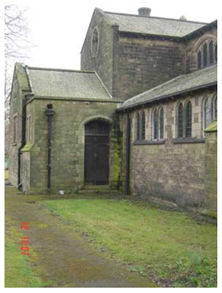

VIEW 1



VIEW 2



VIEW 3



VIEW 4




VIEW 5




VIEW 6



VIEW 7

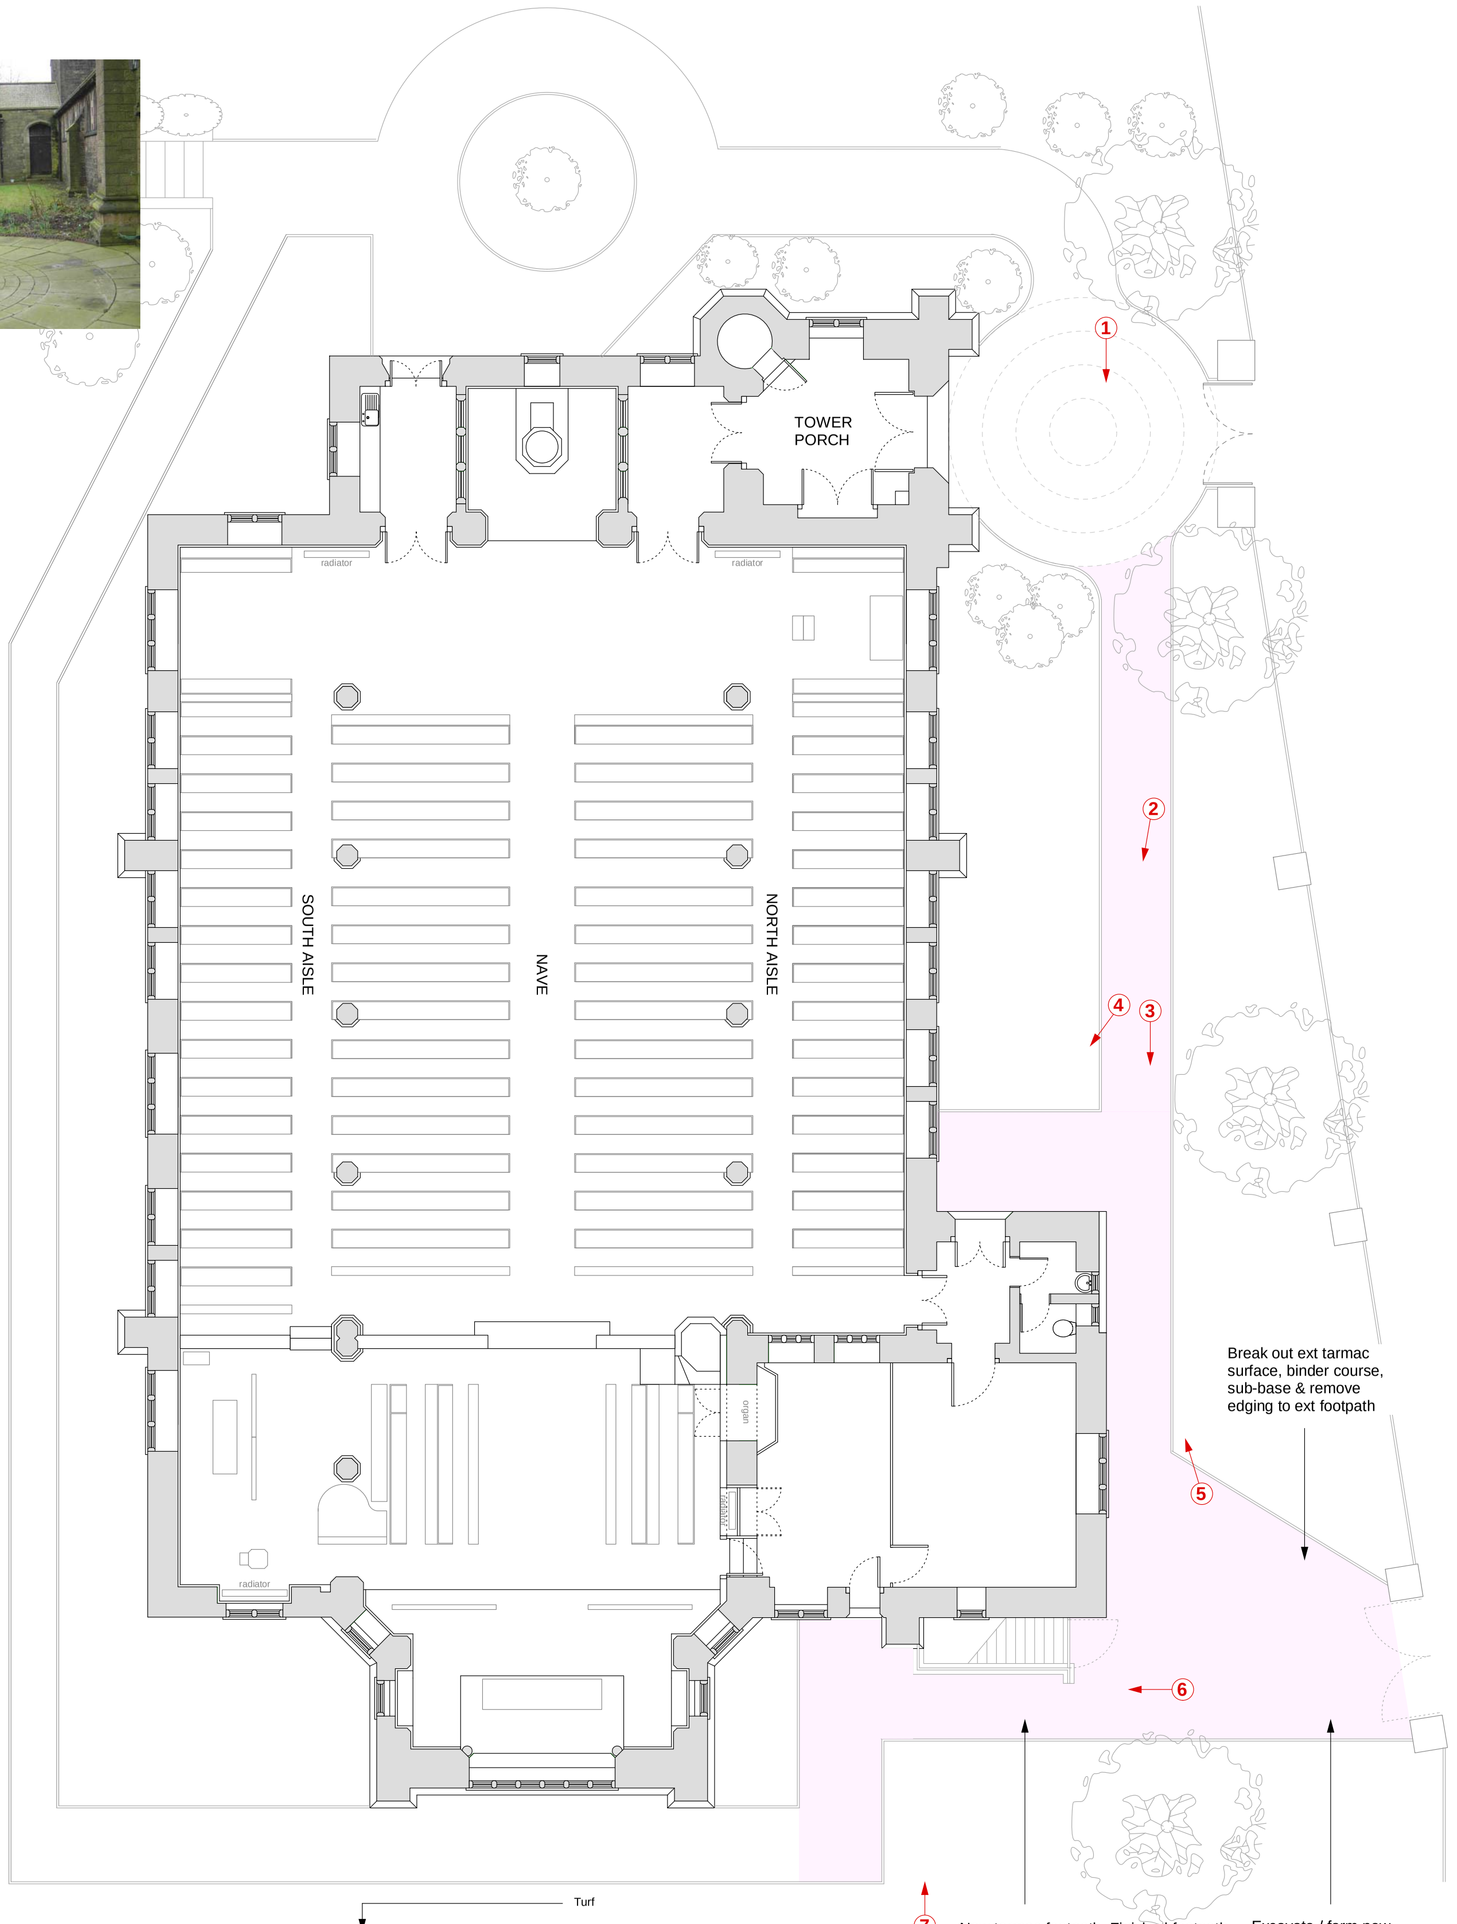

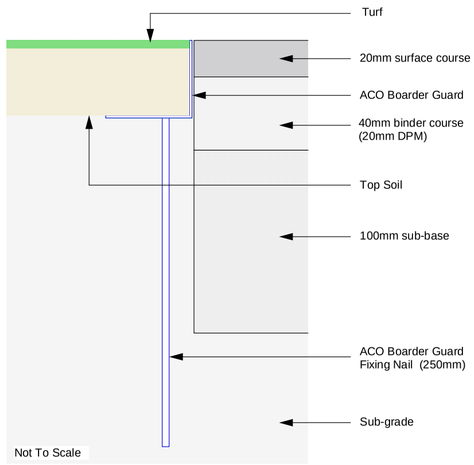

New Footpath Build-up / Construction



ACO Boarder Guard & Fixing Nail

PROPOSED WORKS DIOCESE / FACULTY APPROVED

ads architects RIBA Chartered Practice

Studio 18
18 Laburnum Avenue
Gee Cross
Hyde
Cheshire
SK14 5AY

T: 0772077134
E: info@adsarchitects.co.uk
W: www.adsarchitects.co.uk

Client: St Matthew's with St Mary's Church

Job: Proposed Accessible WC, Office, Coffee Area & Accessible Footpath / Footpath Resurfacing Works

Drawing: Proposed Footpath Resurfacing Works

Scale:	Date:	Drawn:
1:100 @ A2	Sept 15	PJM
Job No: 0308	Dwg No: P104	Rev: -