
Heaton Park Road
MANCHESTER

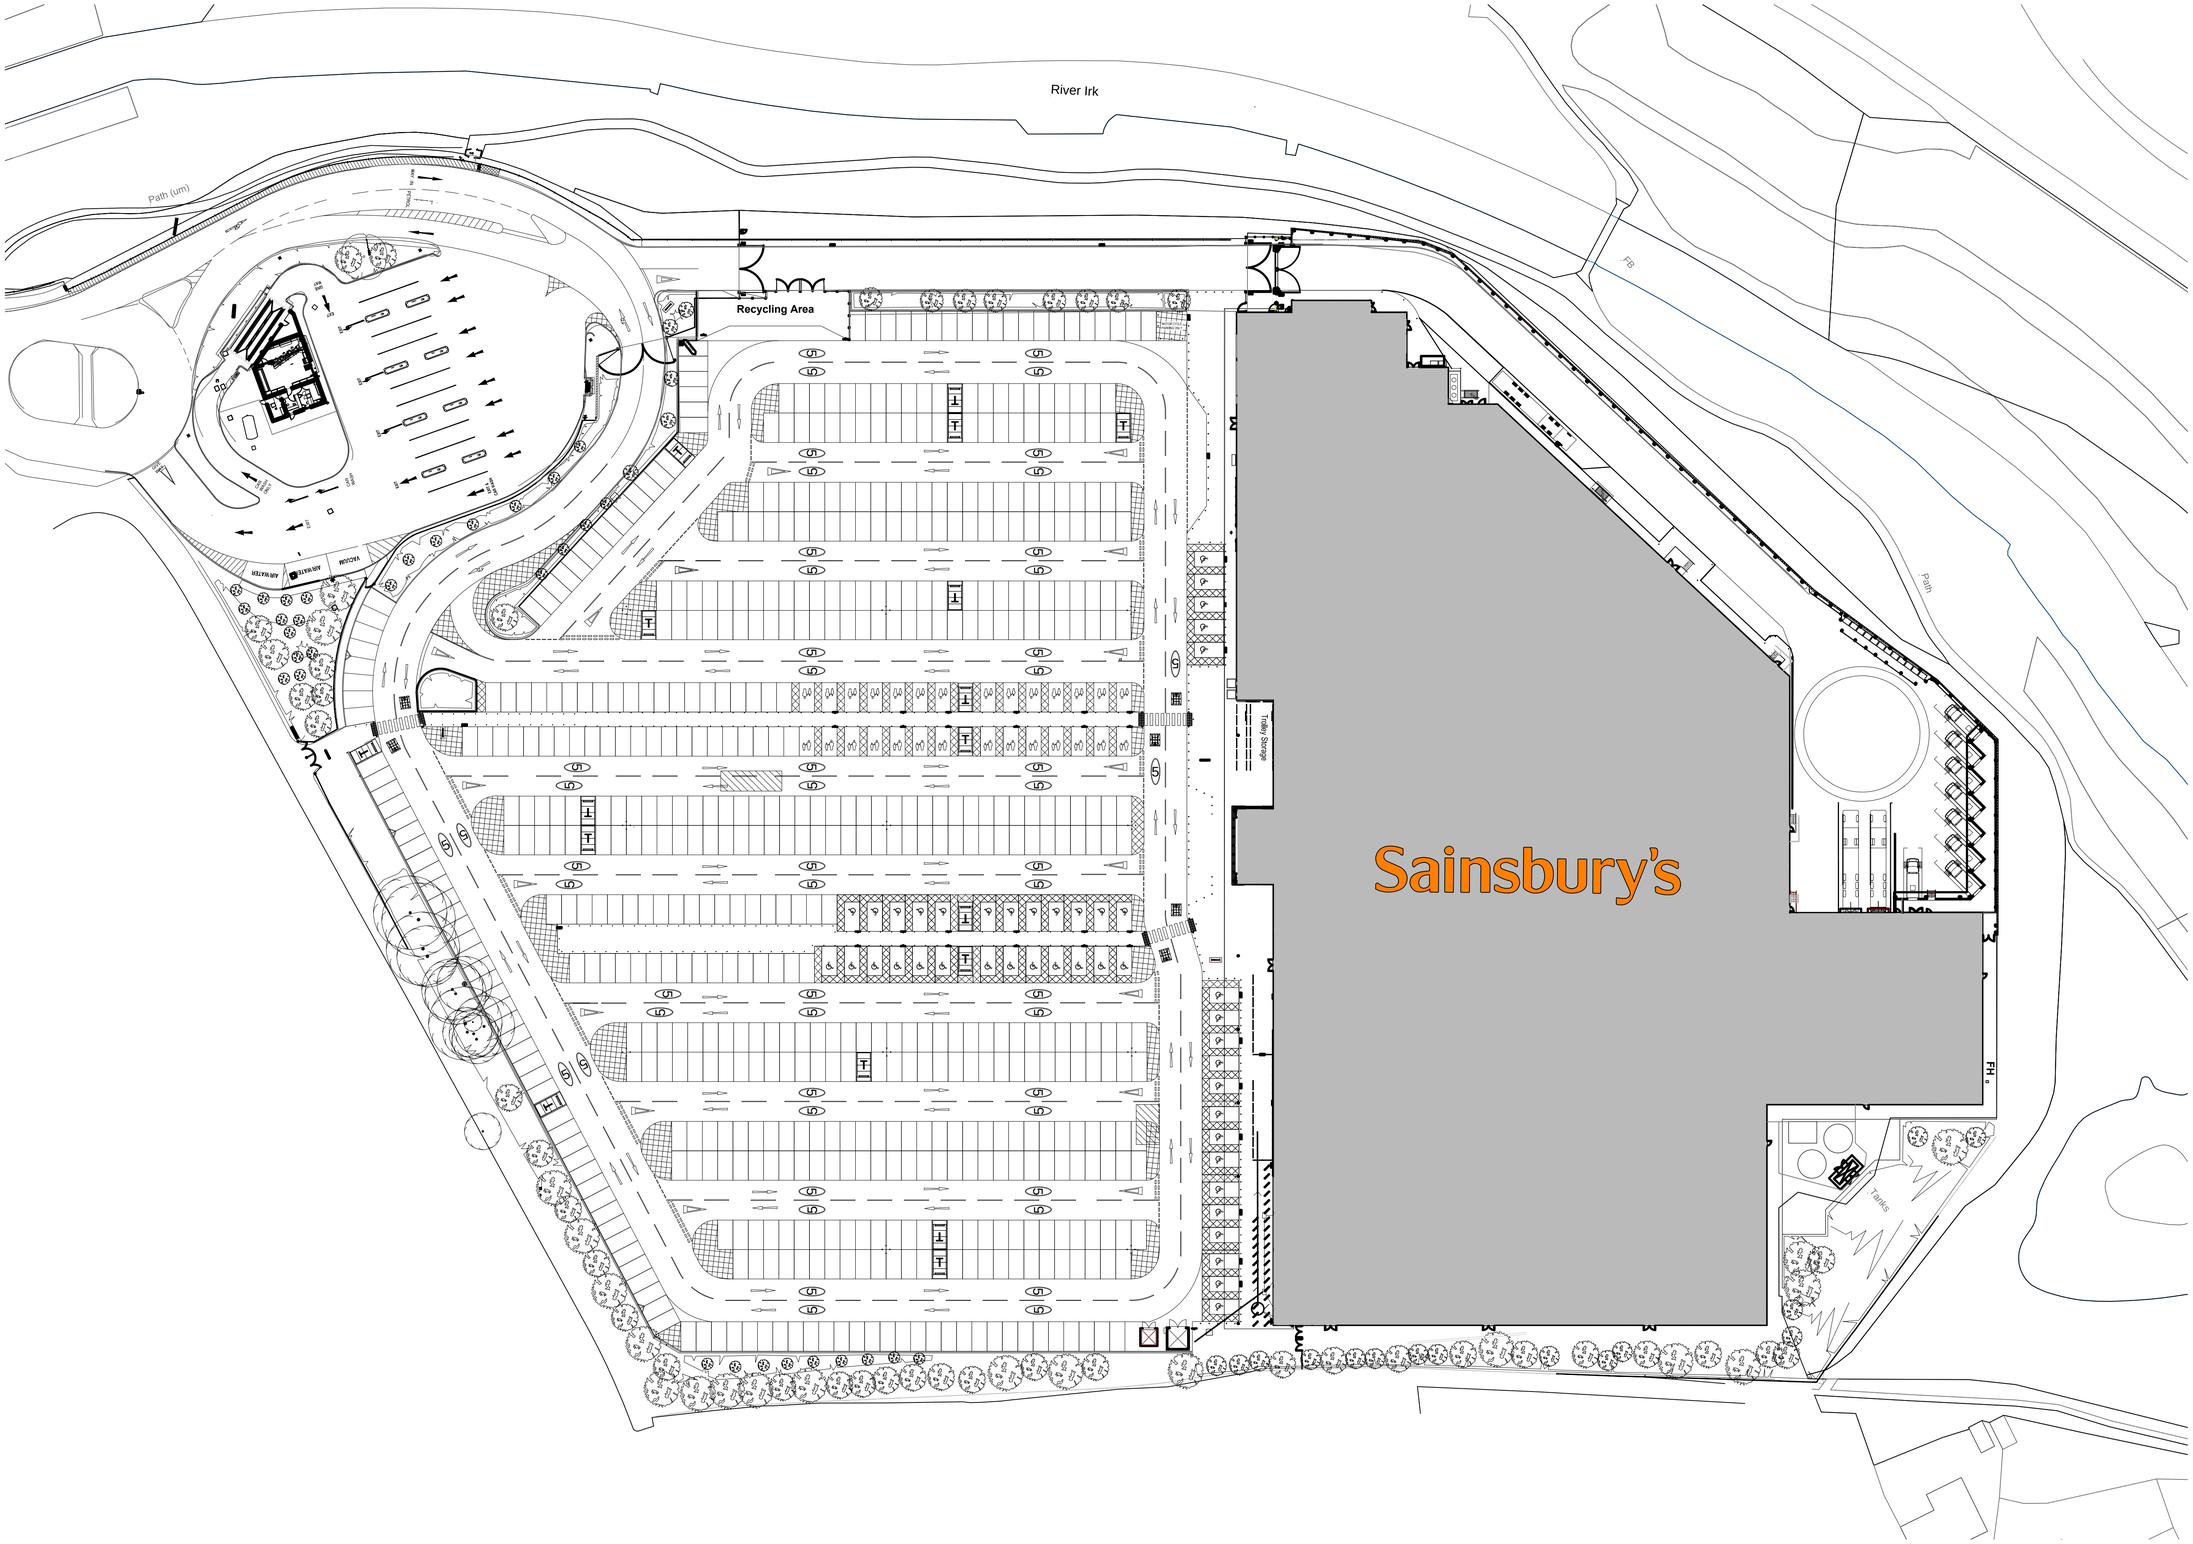

CLIENT

Sainsbury's
Supermarkets Ltd.

North

0m 10m 20m 30m 40m 50m

REV.	DESCRIPTION	DATE	INITIALS
-	-	-	--

All drawings are subject to full site survey. All dimensions are to be checked on site.

REV.	DESCRIPTION	DATE	INITIALS

ISSUE

PLANNING

CHQ ARCHITECTS

CHQ Architects Ltd.
The Maltings, 44 Whitehorse Street
Baldock, Hertfordshire SG7 6QQ
Telephone: (01462) 895110
Email: design@chq-architects.co.uk
www.chq-architects.co.uk

PROJECT

Heaton Park Road
MANCHESTER
M9 0QS

DRAWING

Existing Site Plan

DATE	DRAWN
March 2016	RR
SCALE	CHECKED
1:500@A1	-

CHQ.16.11665-PL02

Ordnance Survey® information © Crown copyright. All rights reserved. Licence number AR100007392