

AREA 5 - FOOTPATH RESURFACING WORKS

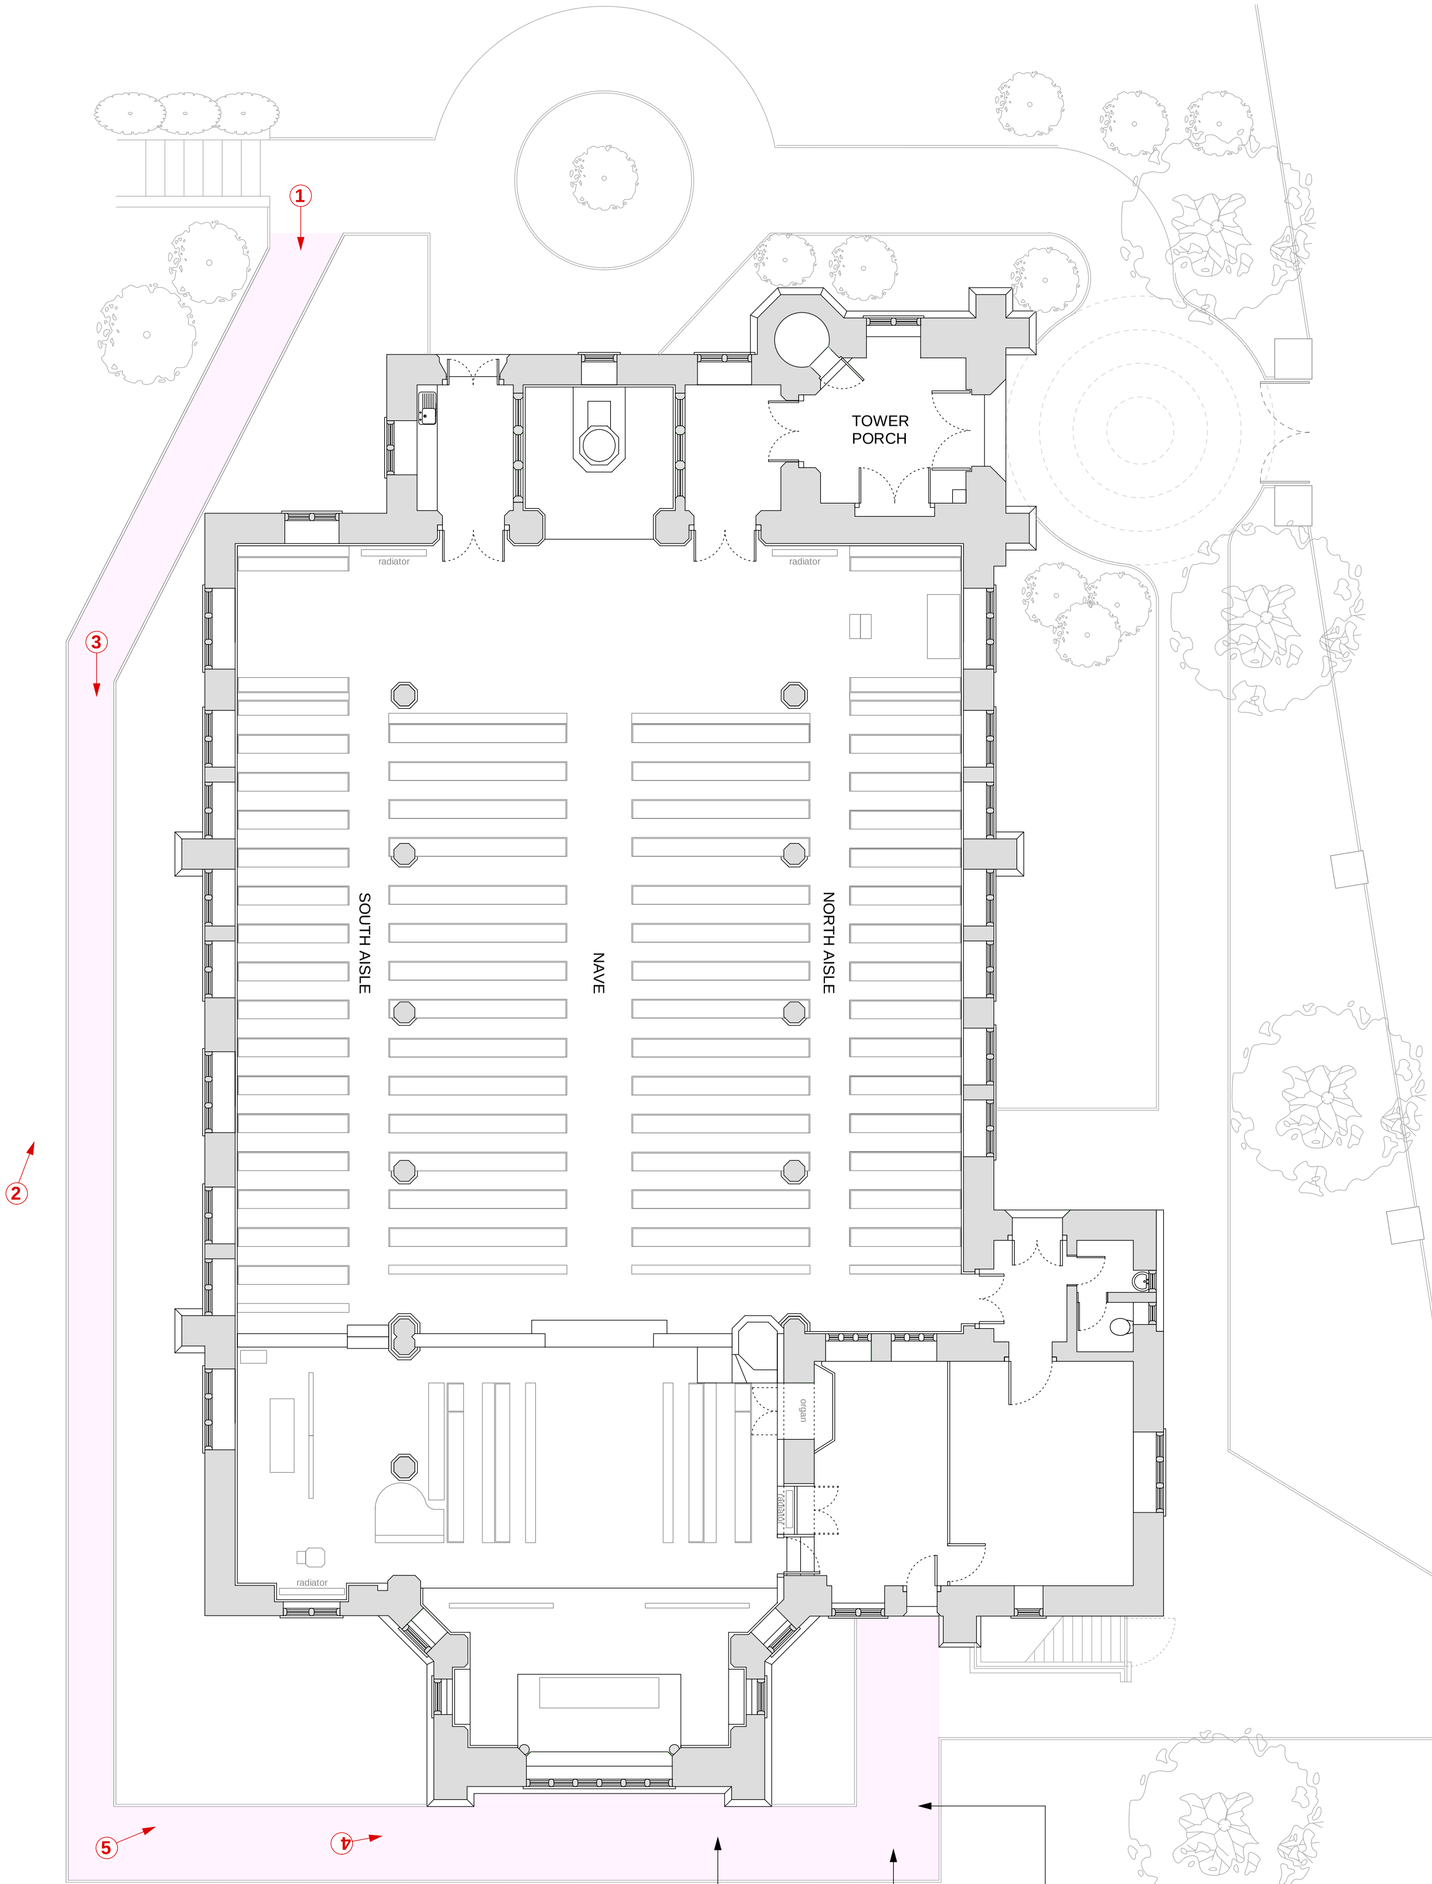



VIEW 1

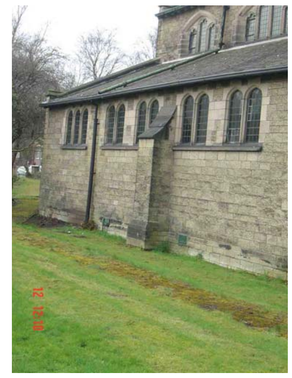


VIEW 2




VIEW 3



VIEW 4

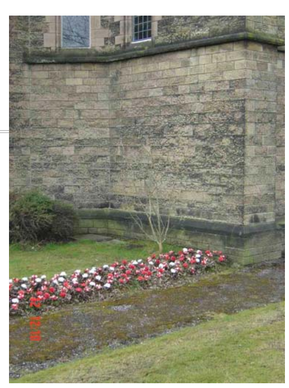

VIEW 5

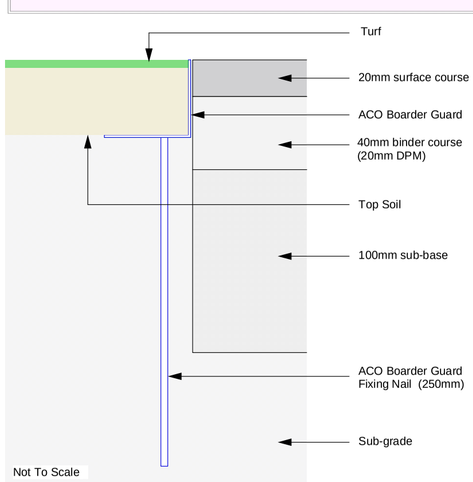

New Footpath Build-up / Construction

New tarmac footpath. Finished footpath level to be laid at same level of ext footpath . See separate detail for footpath build-up / construction

Excavate / form new levels to footpath

Break out ext tarmac surface, binder course, sub-base & remove edging to ext footpath



ACO Boarder Guard & Fixing Nail

PROPOSED WORKS DIOCESE / FACULTY APPROVED

ads architects RIBA Chartered Practice

Studio 18
18 Laburnum Avenue
Gee Cross
Hyde
Cheshire
SK14 5AY

T: 07720771341
E: info@adsarchitects.co.uk
W: www.adsarchitects.co.uk

Client: St Matthew's with St Mary's Church

Job: Proposed Accessible WC, Office, Coffee Area & Accessible Footpath / Footpath Resurfacing Works

Drawing: Proposed Footpath Resurfacing Works

Scale:	Date:	Drawn:
1:100 @ A2	Sept 15	PJM
Job No:	**Dwg No:**	**Rev:**
0308	P105	-