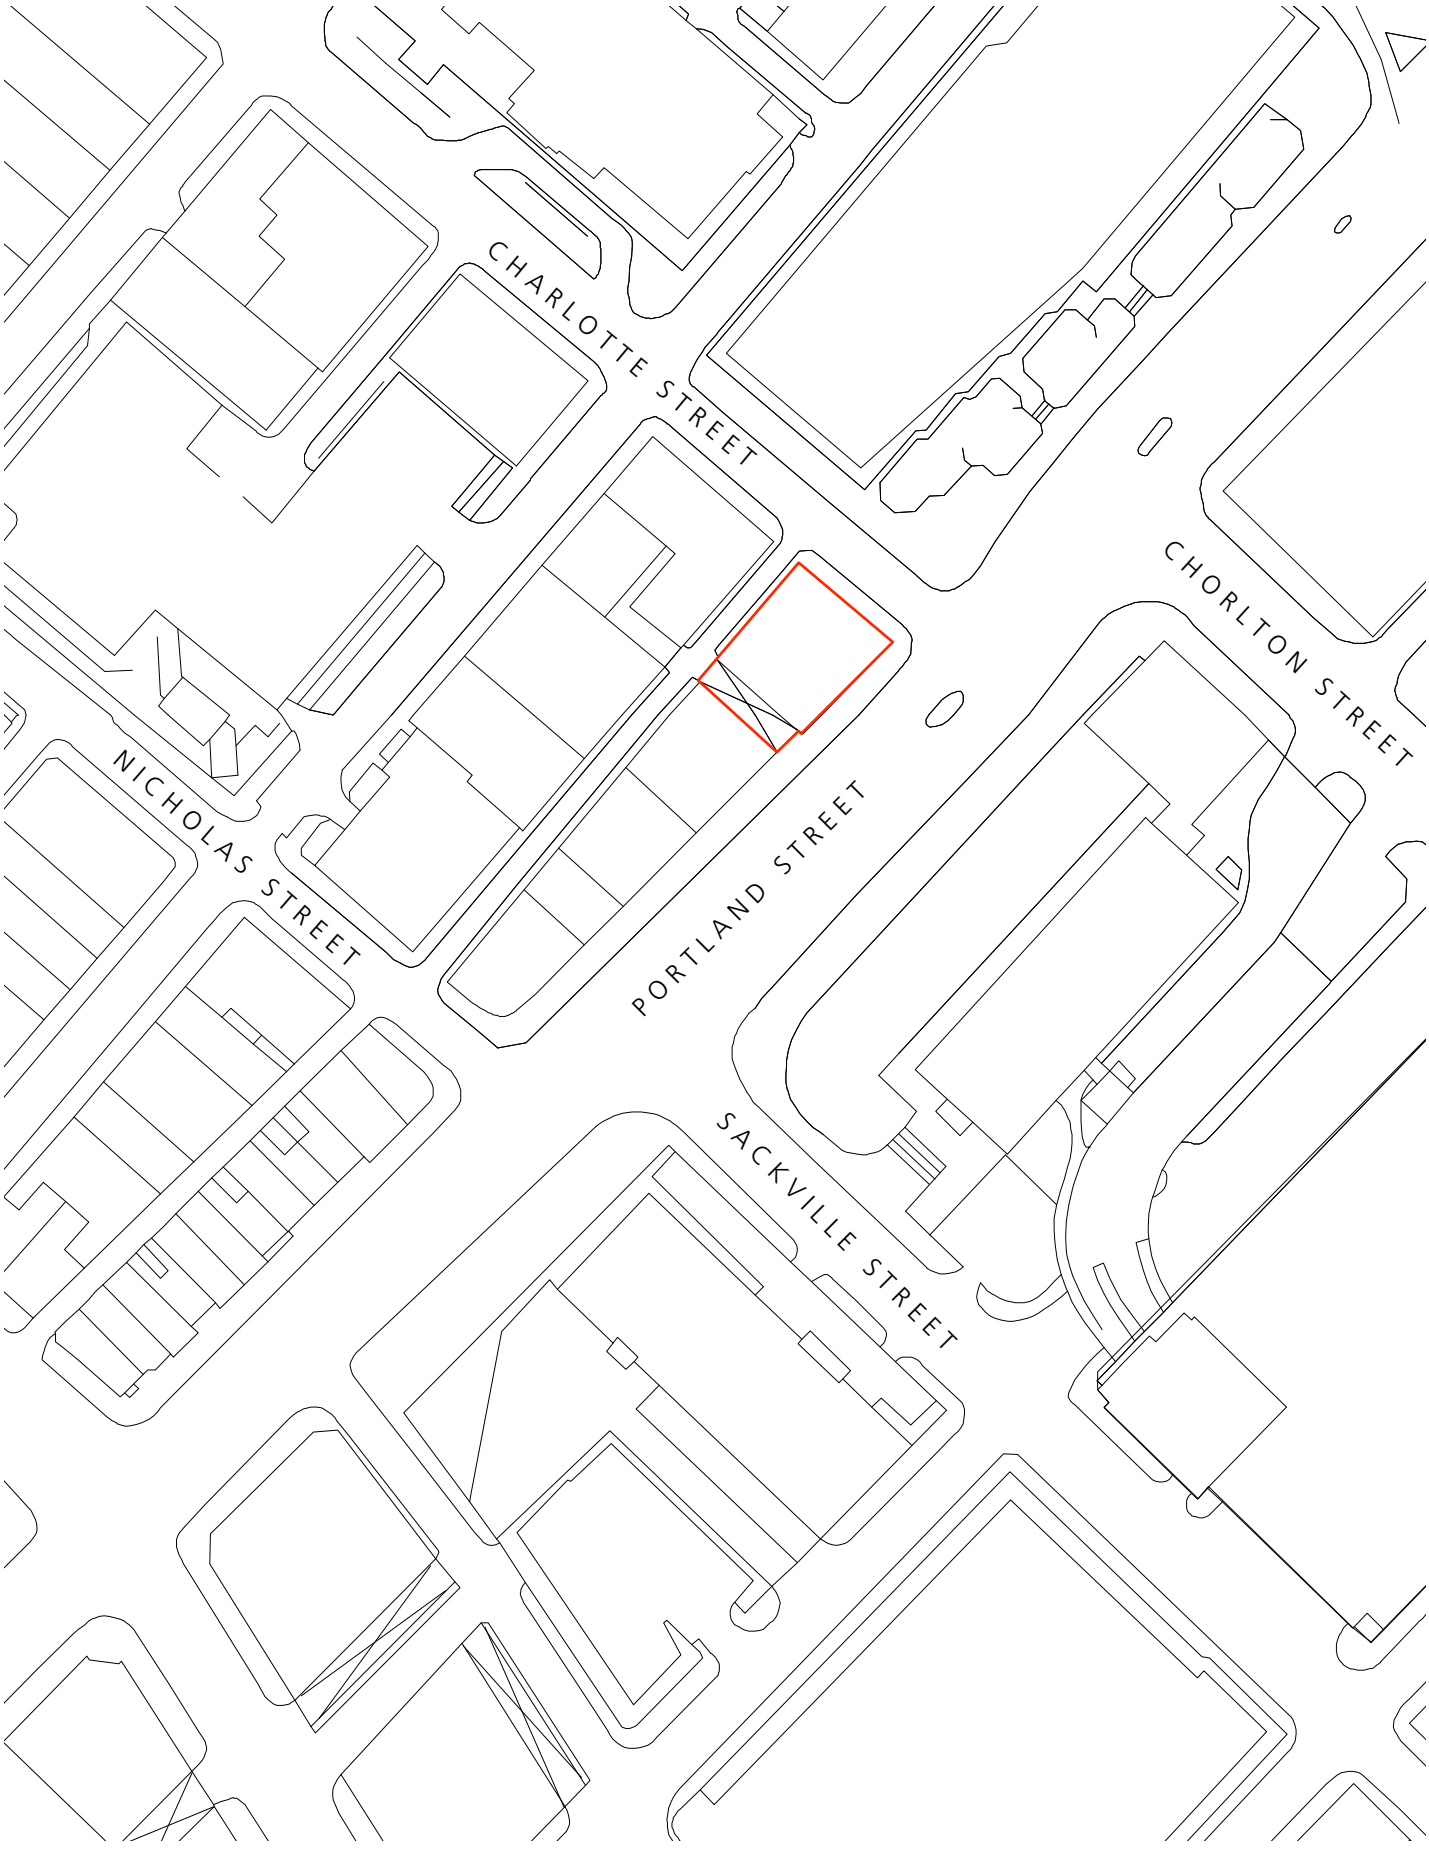


TOTAL ARCHITECTURE

Architecture, Planning & Industrial Design

218 Burton Road
Manchester
M20 2LW

t: 07989 535487
e: totalarchitecture@gmail.com

Key Plan &
Northpoint

Client Mr G Low

Project **Frasr House**
36 Charlotte Street, Manchester

Scale & Date 1:1000 @ A4 August 2012

Document **Location Plan**

Status For information

Doc Ref				
	206	PD	0000	-