
© Buchanan Hartley Architects Ltd.

The information contained in this drawing is the copyright of Buchanan Hartley Architects Ltd, and must not be used in whole or in part without the express written approval of Buchanan Hartley Architects Ltd.

DO NOT SCALE FROM THIS DRAWING

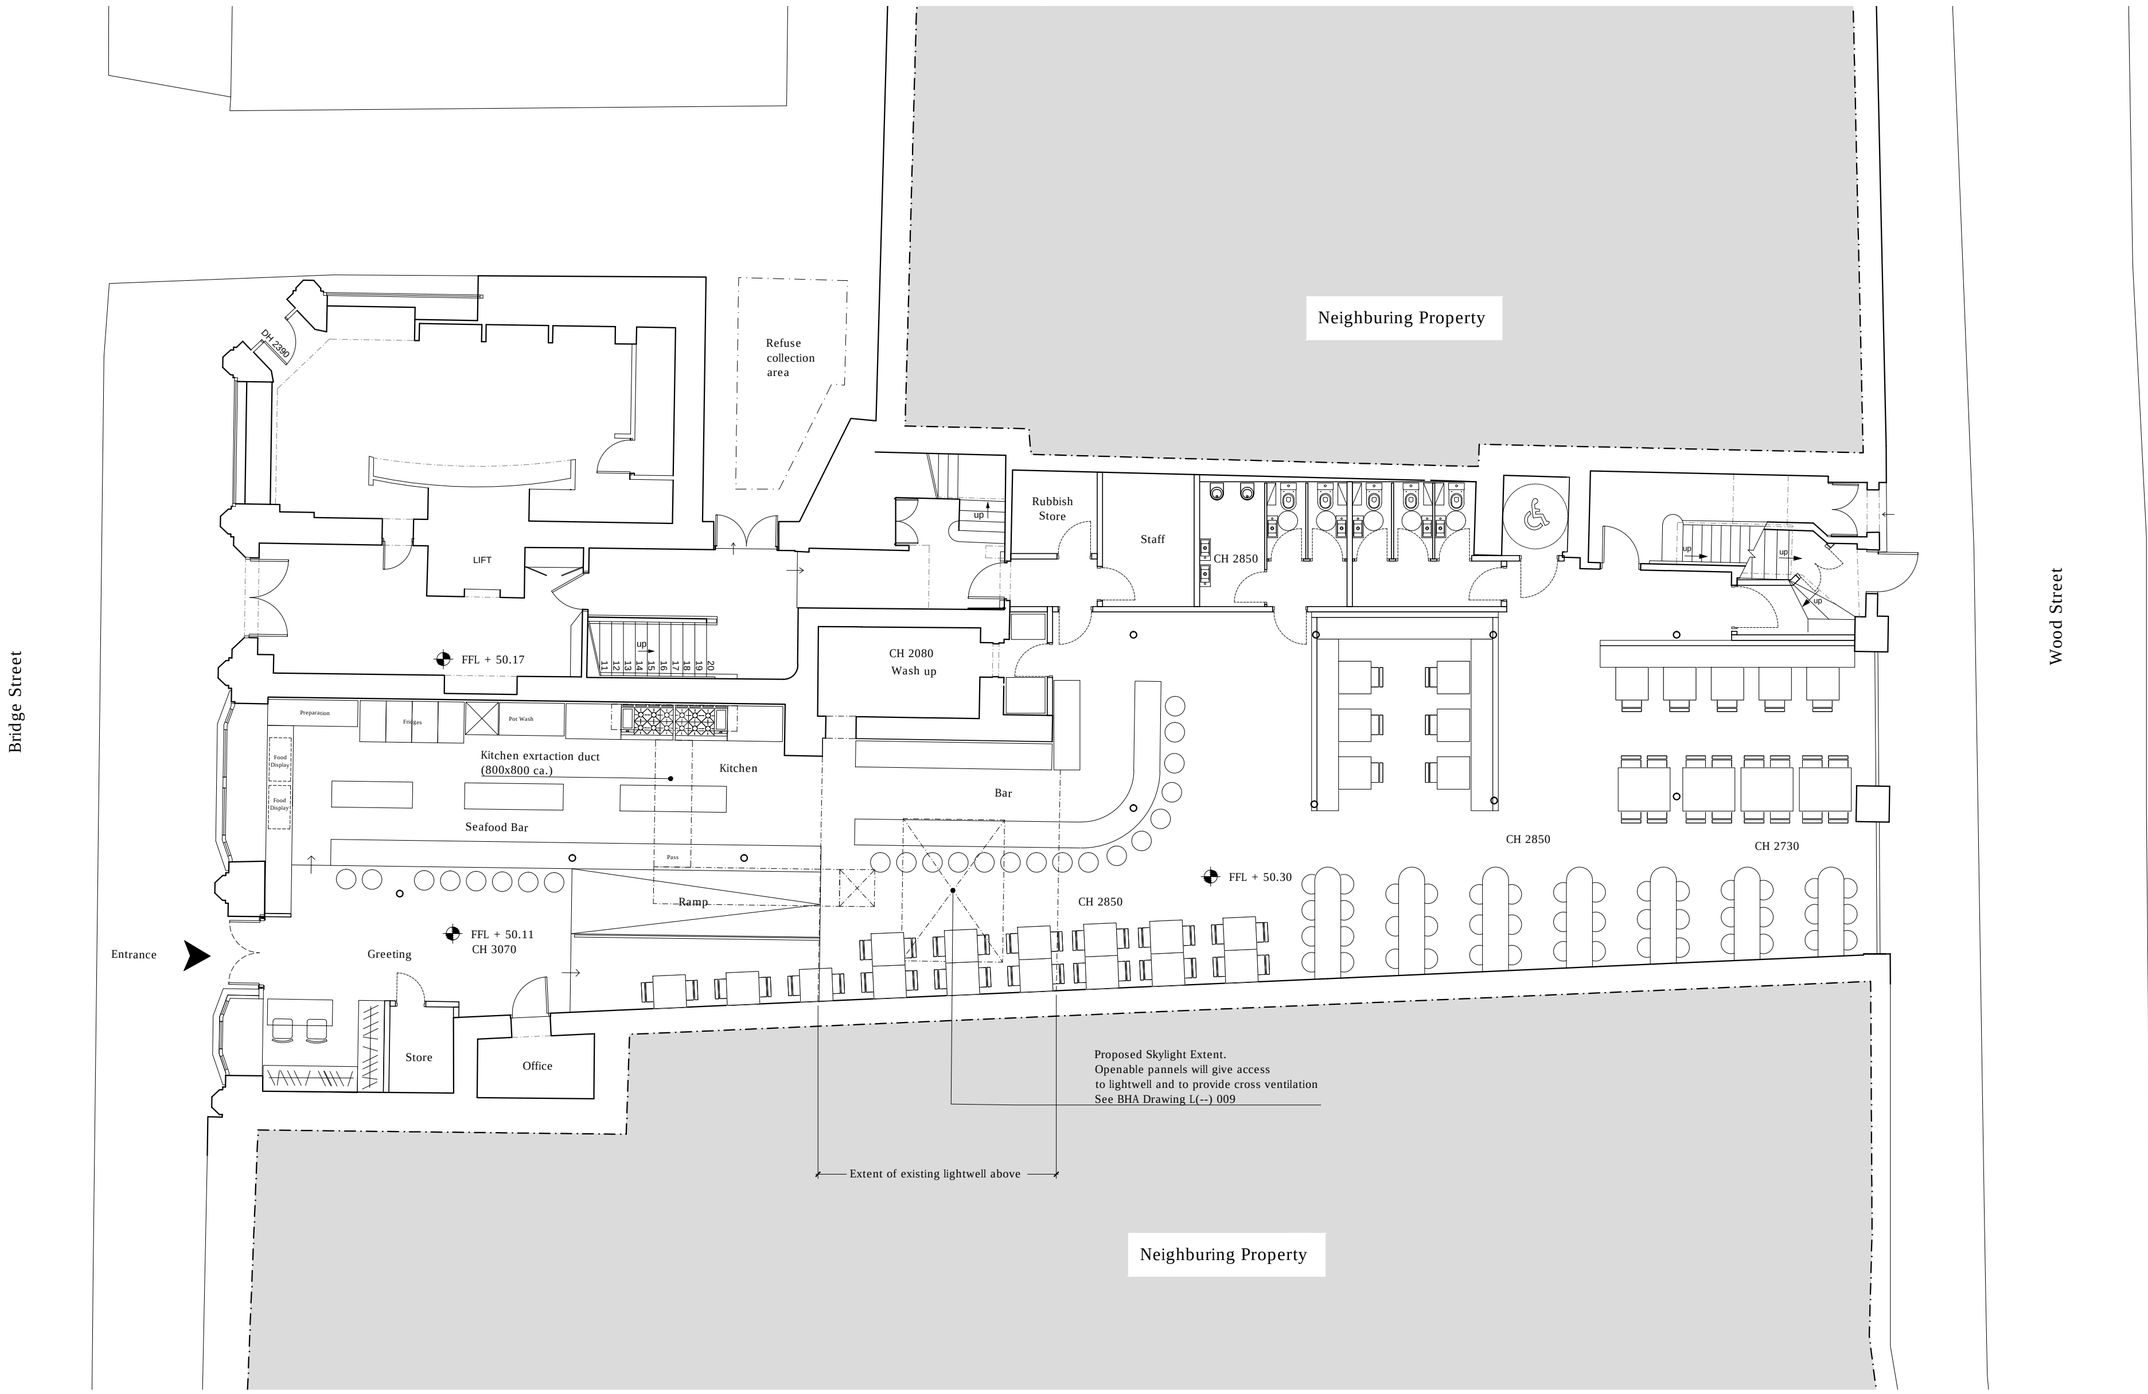

Rev	Description	Date	By
-	-	-	-

Status
Planning

Buchanan Hartley Architects Ltd
architecture interiors environment

13 Grosvenor Gardens London SW1W 0BD
T 020 7592 7247
E mail@buchananhartley.co.uk

Client
Randall and Aubin

Project
64 Bridge Street
Manchester

Title
Plan Level 0
Proposed

Scale
1:100@A2

Date
20/01/2016

Drawn	Checked
NM	--

Project No	Drawing No	REV
0835	L(--)003	C