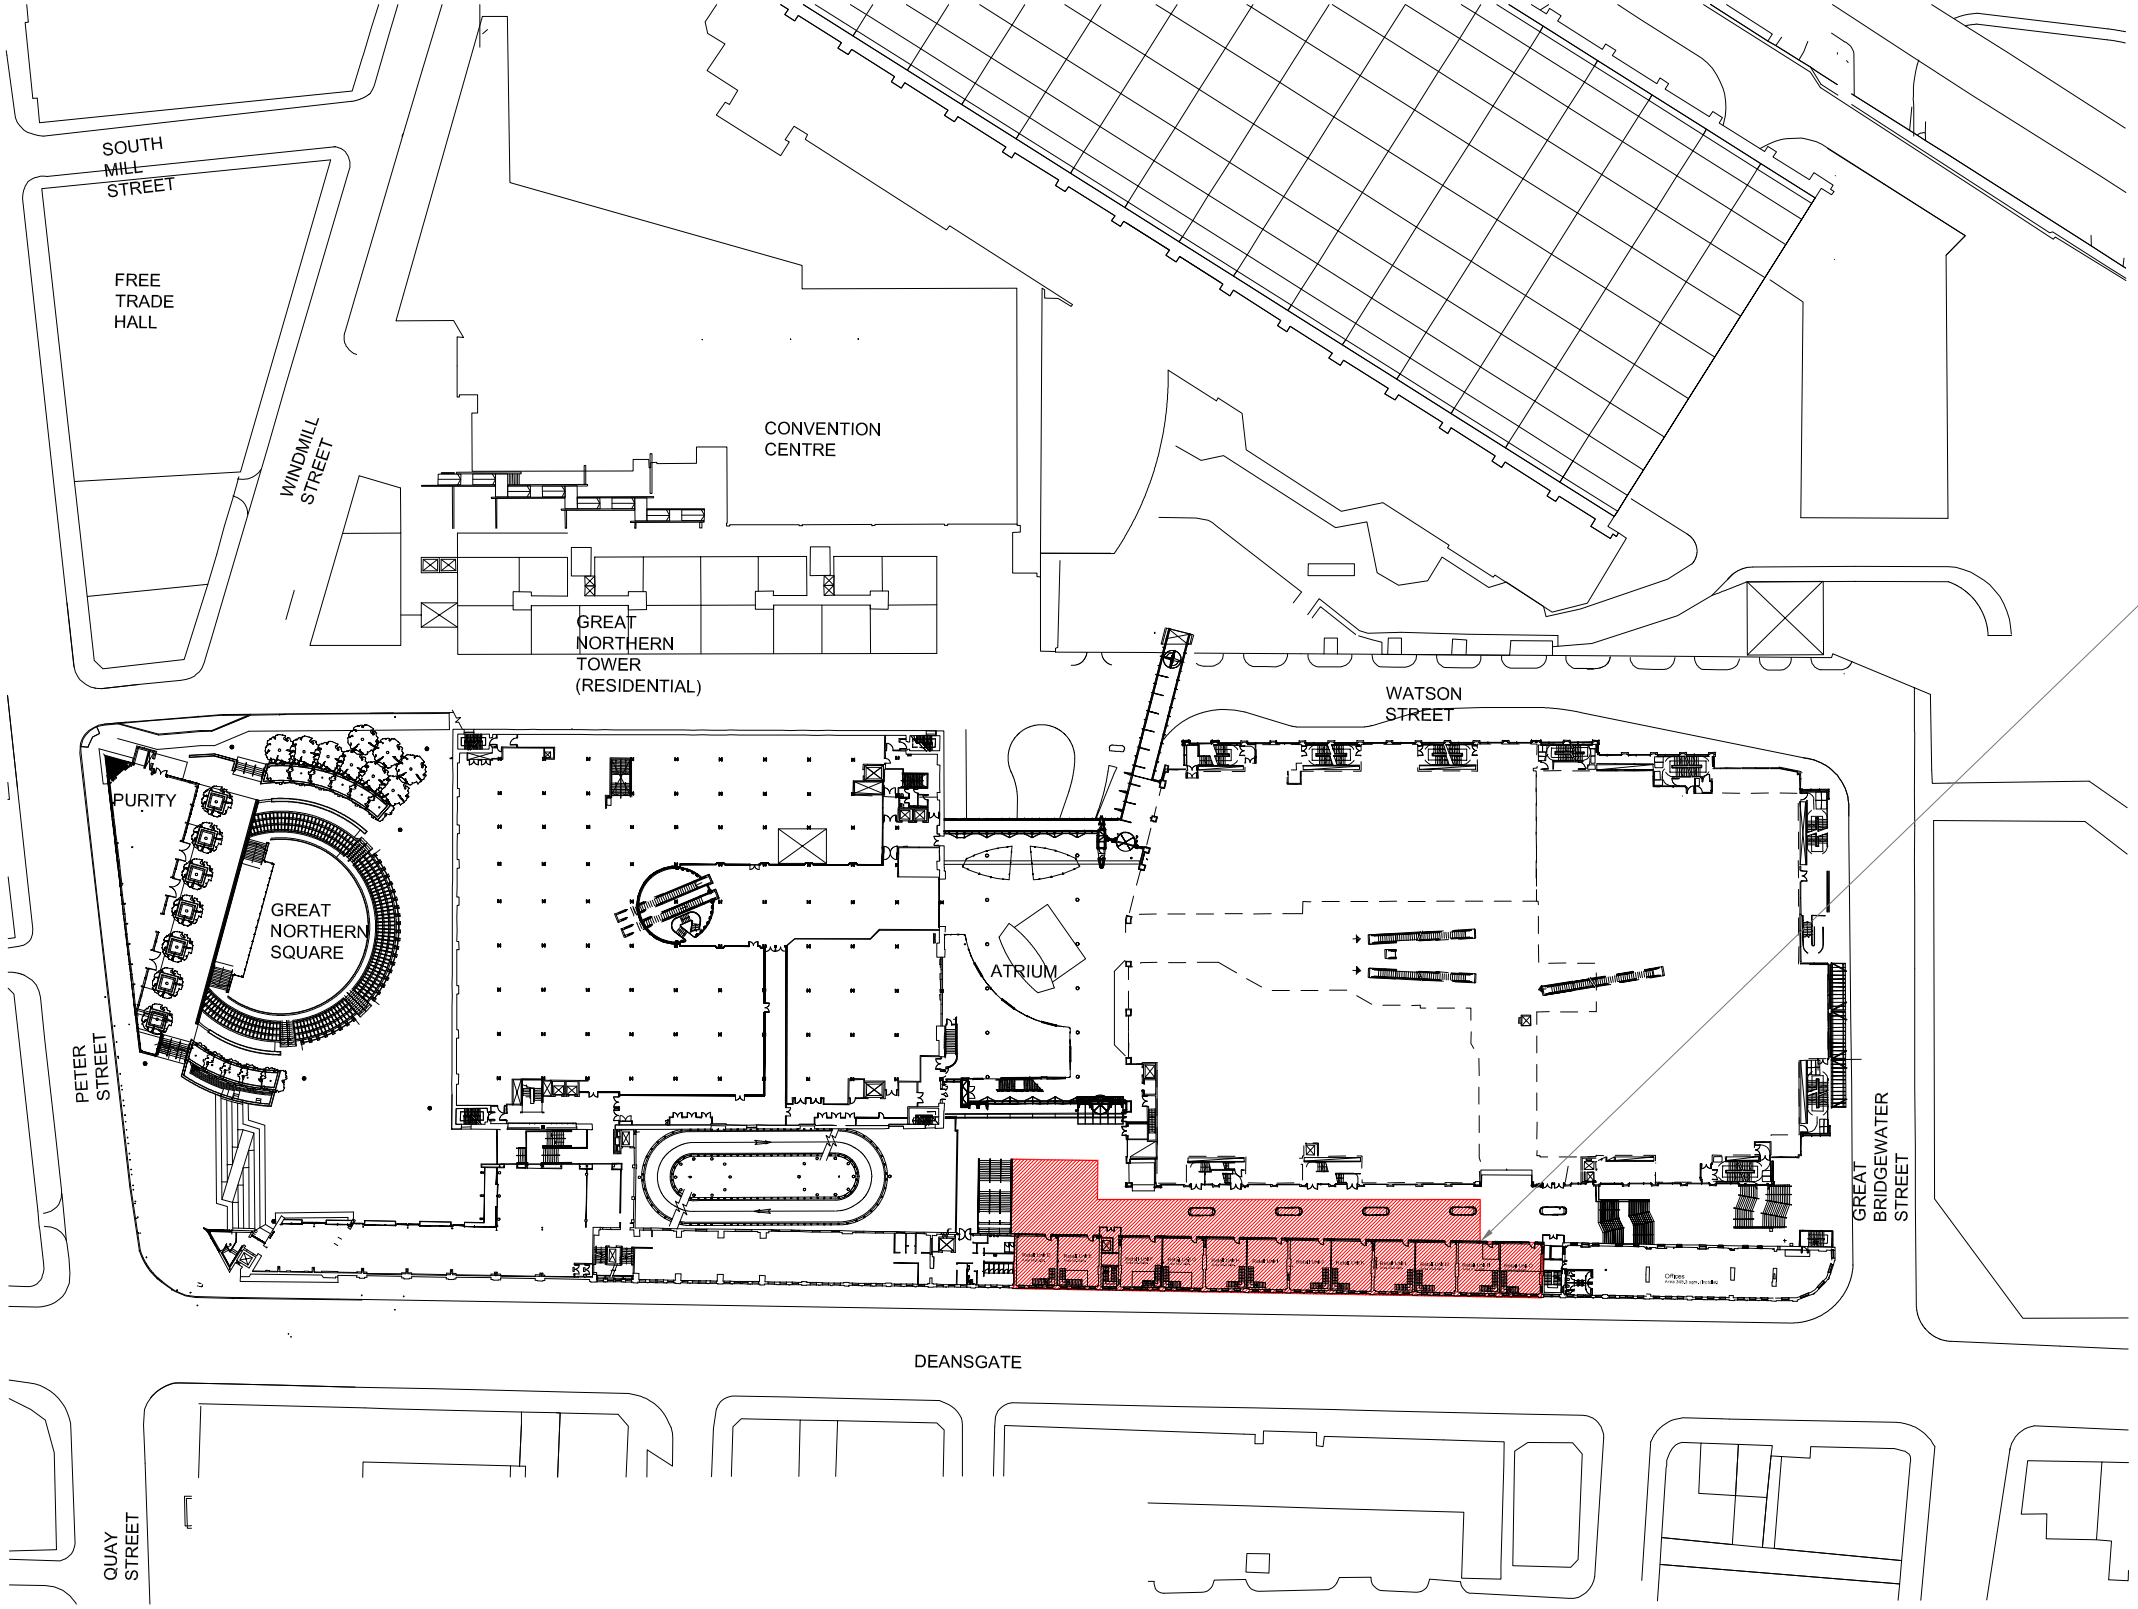


Plan @ 1:1250

PHAUS:
nudge@phaus.co.uk
0161 222 5141
22 Lever Street
Manchester M1 1EA
phaus.co.uk

DRAWING NUMBER: PH116-000 STATUS: FOR INFORMATION REV:
CLIENT: B.EAT STREET
PROJECT NAME: B.EAT STREET
DRAWING TITLE: SITE LOCATION PLAN
SCALE: 1:1250 @ A3
DATE: 14.01.16
DRAWN BY: GI CHECKED BY: PS

1
REV: DATE: NOTE: BY:

NOTES
1. DO NOT SCALE FROM THIS DRAWING.
2. IF ANY DISCREPANCIES ARE FOUND, NOTIFY PHAUS.
3. THIS DRAWING IS THE PROPERTY OF PHAUS AND IS NOT TO BE REPRODUCED WITHOUT OUR CONSENT.
4. CONTRACTORS TO PERFORM THEIR OWN DIMENSION CHECK ON SITE.

© Phaus, 2013. All Rights Reserved.