
AREA 3 - PROPOSED COFFEE AREA

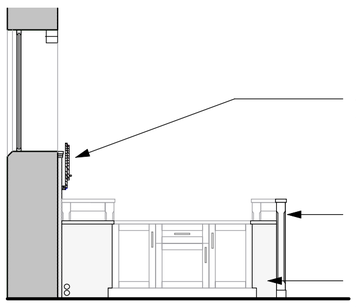


Bespoke folding covers with self hold back / pull release hinges along this section of w/top to conceal sink, coffee / tea set up etc. Supporting batten for hinged cover fixed to ext wood wall panelling.


Oak part height partition with infill oak vertical boarding & top capping forming perimeter of coffee area

Narrow depth base unit with bespoke made doors / drawer fronts


VIEW A (Coffee Area - Seen Open)

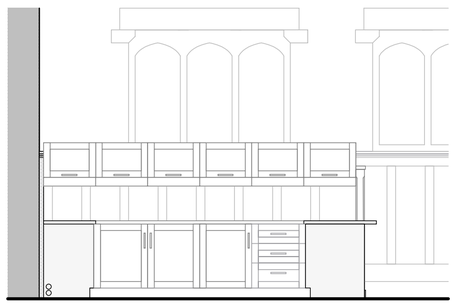


VIEW B (Coffee Area - Seen Open)

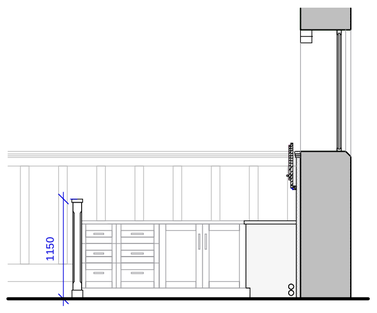


VIEW C (Coffee Area - Seen Open)

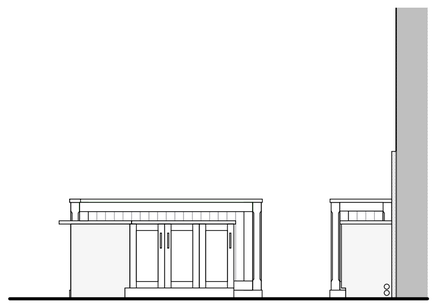

VIEW D

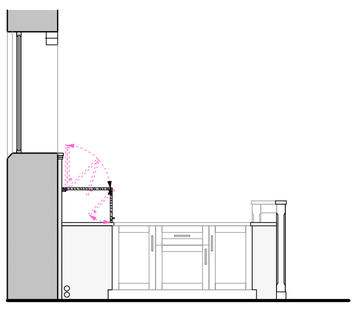

VIEW A (Coffee Area - Seen Closed)

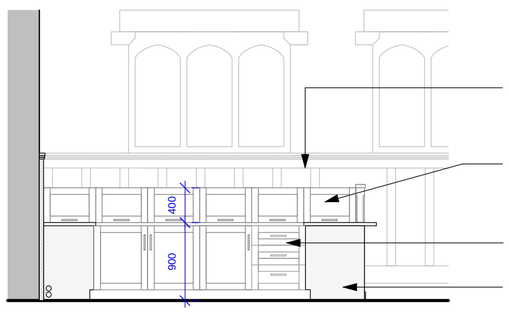


Ext wood pannelling to wall retained

Bespoke folding covers with self hold back / pull release hinges along this section of w/top to conceal sink, coffee / tea set up etc.


Bespoke made doors / drawer fronts

Standard base unit with bespoke made doors / drawer fronts

VIEW B (Coffee Area - Seen Closed)

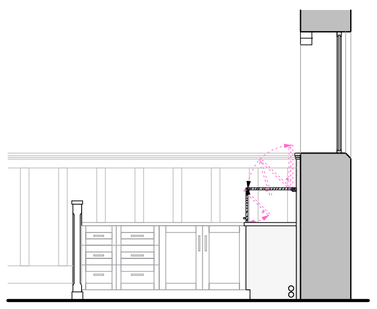

VIEW C (Coffee Area - Seen Closed)

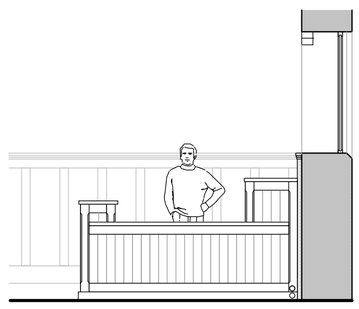

VIEW E



Bespoke folding covers with self hold back / pull release hinges along this section of w/top to conceal sink, coffee / tea set up etc.

Oak part height partition with infill oak vertical boarding & top capping forming perimeter of coffee area

Oak skirting band

PROPOSED NORTH AISLE ELEVATION - VIEW F (Coffee Area - Seen Open)



Ext wood pannelling to wall retained

W/top level behind part height patition

Standard base unit with bespoke made doors / drawer fronts

PROPOSED NORTH AISLE ELEVATION - VIEW F (Coffee Area - Seen Closed)

S/Steel sink with 1.5 bowls & drainer. Sink to have 75mm deep seal bottle trap

Quooker NordicRound Twin Mixer Tap & Quooker NordicRound Boiling Water Tap (with childproof double push & turn handle) with Quooker Combi Tank under sink base to provide instantaneous hot water (15 deg C to 60 deg C) & cold water to a mixer tap & boiling water (100 deg C) to boiling water tap. Power isolation to be located adjacent to water tank

Bespoke folding covers with self hold back / pull release hinges along this section of w/top (hatched area) to conceal sink, coffee / tea set up etc.

Pre-built standard base units with bespoke dooors / drawer fronts with 3mm radius 38mm thick 600mm deep laminate Grey Oak Block Effect W/top

Floor covering to kitchen area to be Polyflor Polysafe on 6mm ply layboard.

38mm black sink waste taken through wall & drained into existing RWP gully (Combined drainage system)

Ext RWP & gully

2No. relocated pews to form coffee seating area

2No. ext pews modified to match oppersite pew

Relocated memorial display cabinet

Relocated pew

CW supply taken from toilet area at h/level. Pipe work route along North Aisle to be confirmed on site

Additional Emergency Assistance Alarm from Accessible WC. Final location TBC on site.


LEGEND:

EAA — WC Emergency Assistance Alarm With Visual & Audible Indicators


W/Top Mounted Double Power Point

SFS — Switched Fused Spur With Neon Light

PROPOSED NORTH AISLE / COFFEE AREA PLAN

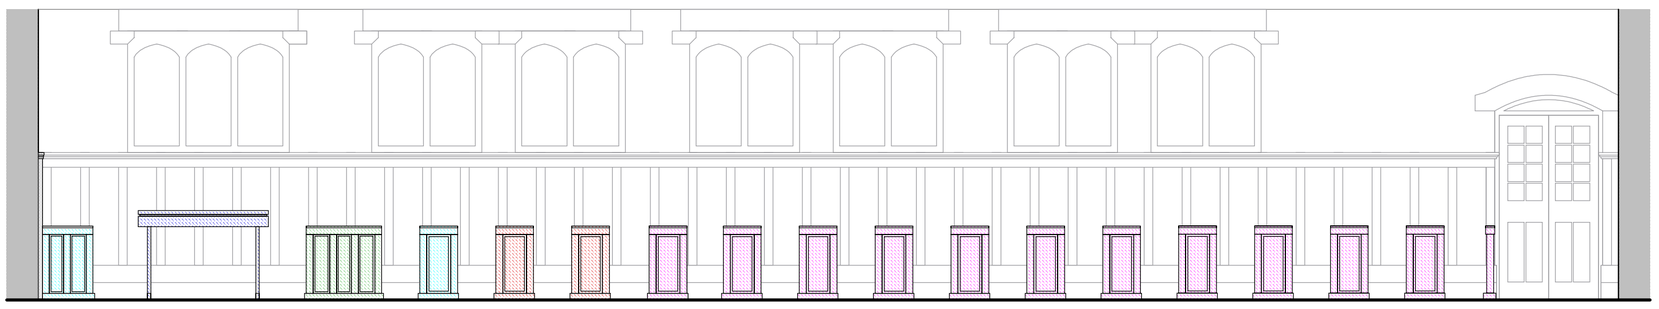

EXISTING NORTH AISLE ELEVATION

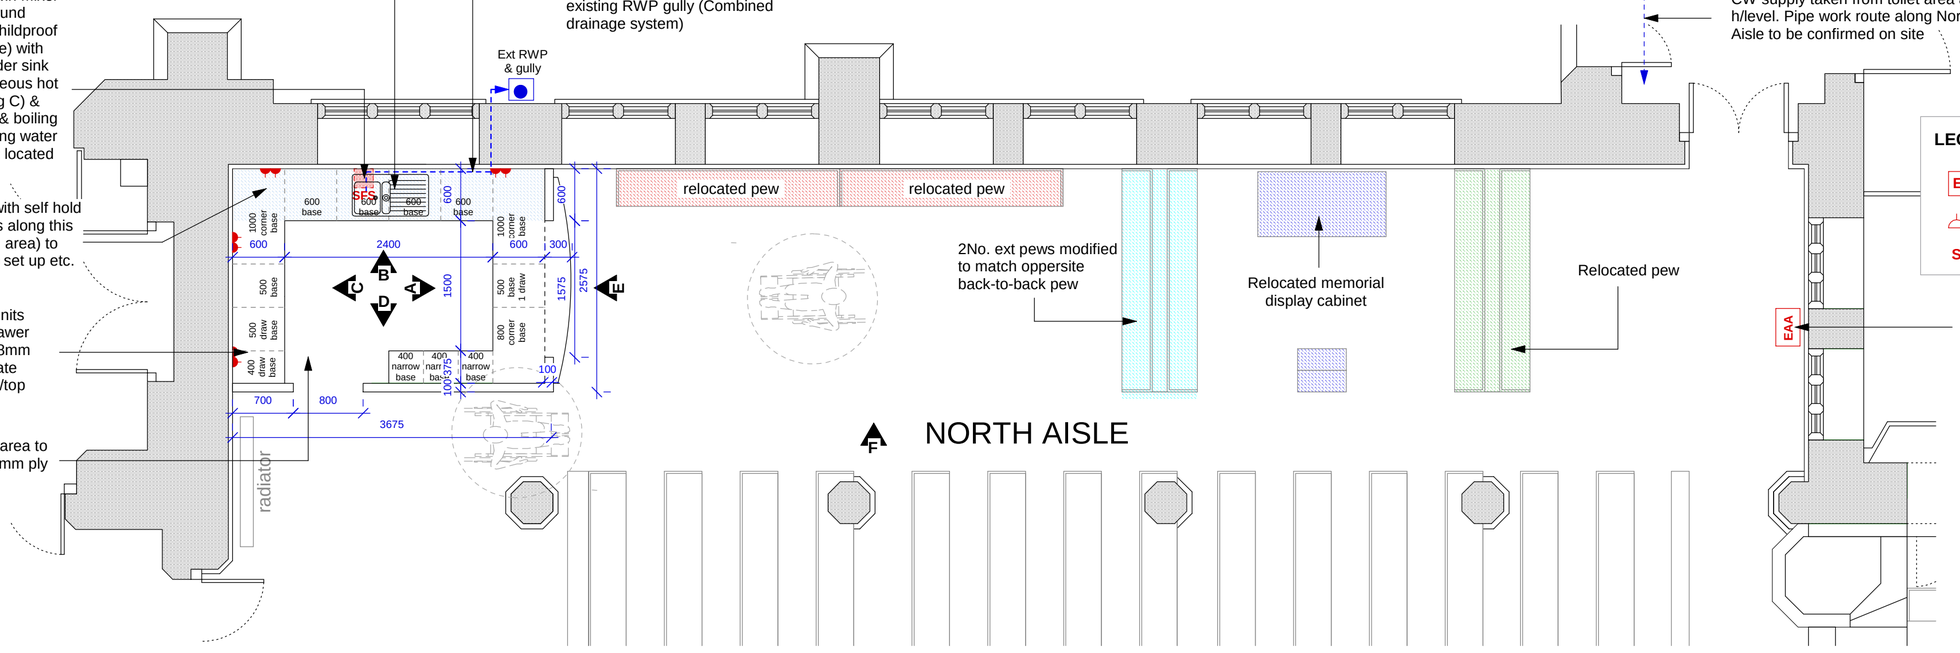

EXISTING NORTH AISLE PLAN

PROPOSED WORKS DIOCESE / FACULTY APPROVED

Rev:	Description	Date:
-	-	-

*© **ADS Architects***

The concepts & information contained on this drawing are the property of ADS Architects. Use or copying of this drawing in whole or in part without written permission of ADS Architects constitutes an infringement of copyright.

This drawing has been prepared on behalf of & for the exclusive use of ADS Architects Client & is subject to & issued in connection with the provisions of the agreement between ADS Architect & its Client. ADS Architects accepts no liability or responsibility what so ever for or in respect of any use of or reliance upon this drawing by any third party.

Figured dimensions only to be taken from this drawing which should be always checked on site prior to undertaking any works. ADS Architects take no responsibility for any dimensions obtained by scaling from this drawing. If no dimension is shown the recipient must ascertain the dimension specifically from the ADS Architects or by site measurement. Architects to be informed immediately of any discrepancies before work proceeds.

This drawing should always be read in conjunction with all other relevant drawings, specifications & other relevant documentation prepared by ADS Architects or other appointed consultants.

ads architects RIBA Chartered Practice

Studio 18
18 Laburnum Avenue
Gee Cross
Hyde
Cheshire
SK14 5AY

T: 07720771341
E: info@adsarchitects.co.uk
W: www.adsarchitects.co.uk

Client: St Matthew's with St Mary's Church

Job: Proposed Accessible WC, Office, Coffee Area & Accessible Footpath / Footpath Resurfacing Works

Drawing: Proposed Coffee Area

Scale:	Date:	Drawn:
1:50 @ A1	Sept 15	PJM

Job No:	Dwg No:	Rev:
0308	P106	