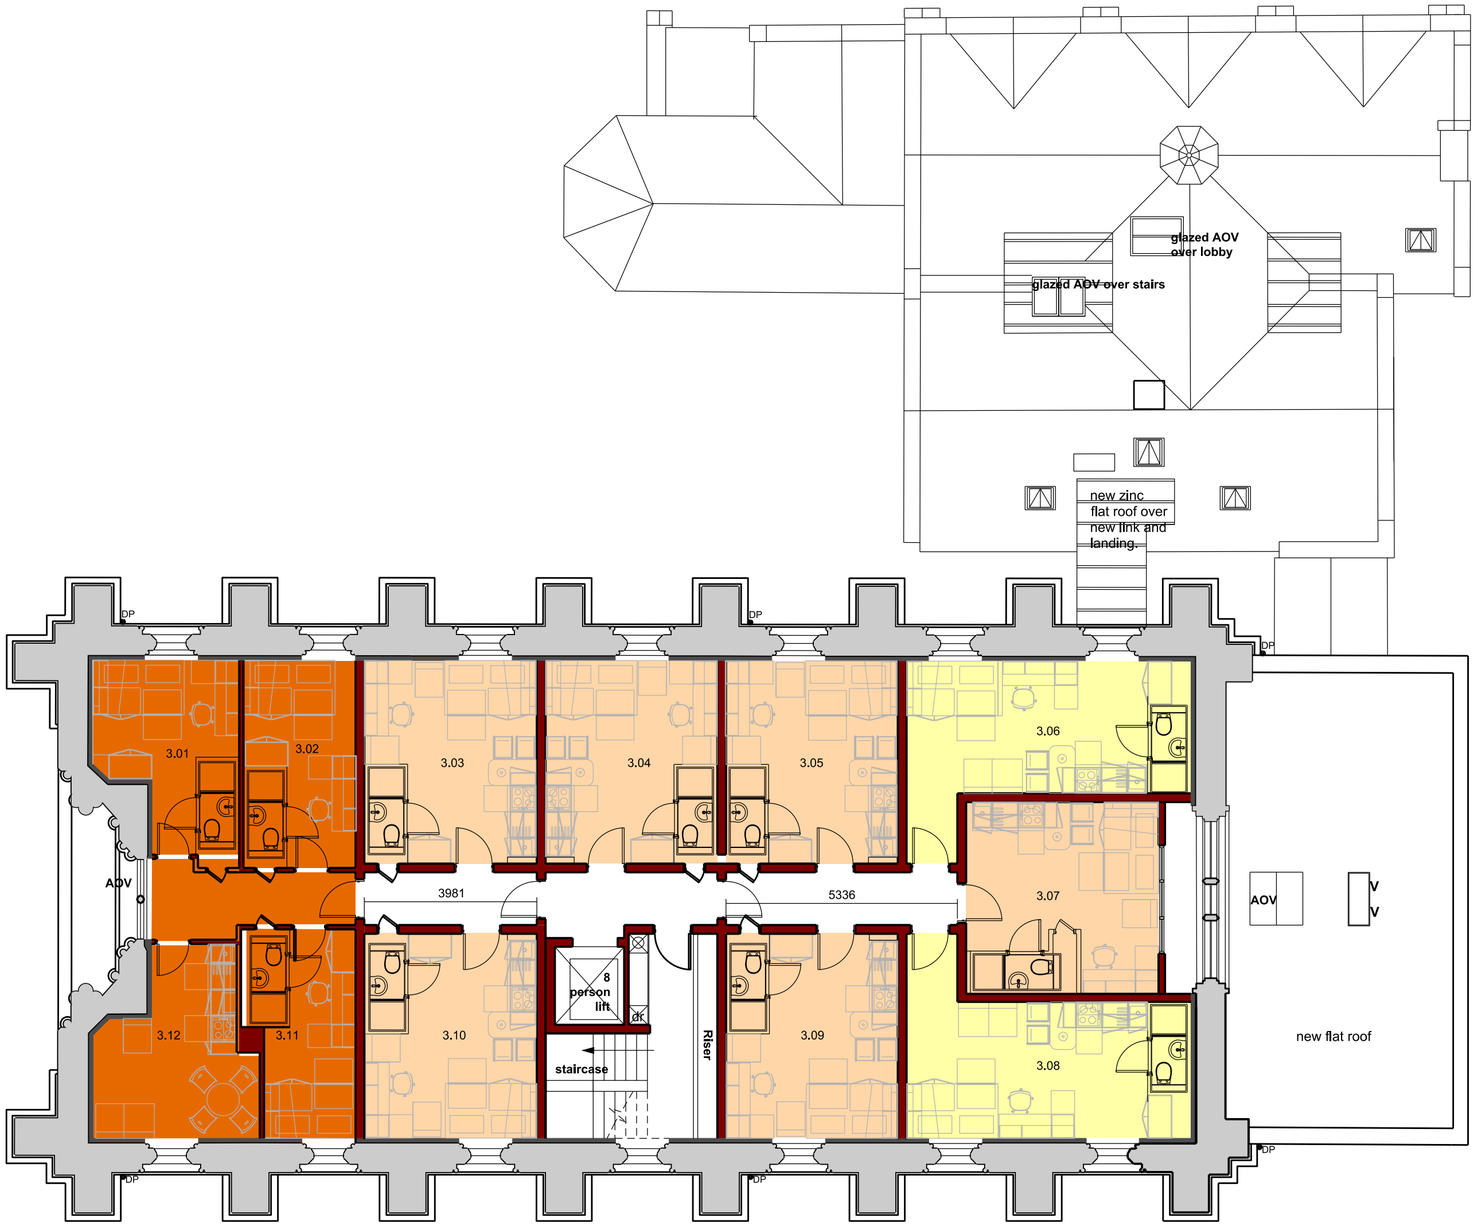


Note:
Do not scale from this drawing.
Dimensions are to be checked on site.
If in doubt please ask.

- Studio
- Premium Studio
- 1 Bed
- 2 Bed
- 3 Bed
- Communal
- Ancillary

Rev	Date/Intls	Details
B	14.11.2015	Ammended layouts
A	06.11.2015	Addition of dimensions
-		

© The moral rights of the author are hereby asserted.
This drawing and design is the sole property of Buttress Ltd and must not be reproduced without permission.
Buttress Ltd is Registered in England and Wales: 5363573

Buttress

41 Bengal St
Manchester
M4 6AF

T 0161 236 3303
E contact@buttress.net
W www.buttress.net

Project Title	Welsh Baptist Chapel, Manchester
Client	HH Smith & Sons
Location	Upper Brook Street, Manchester M13 9AJ
Drawing Title	Proposed Plans Third Floor Layout Plan
Date	19.10.2015
Checked	-
Scale	1:100
Orig Paper Size	A2
Status	Planning

Drawing ref	Job No	Drawing No	Revision
	8015	**(04) 013**	**B**