
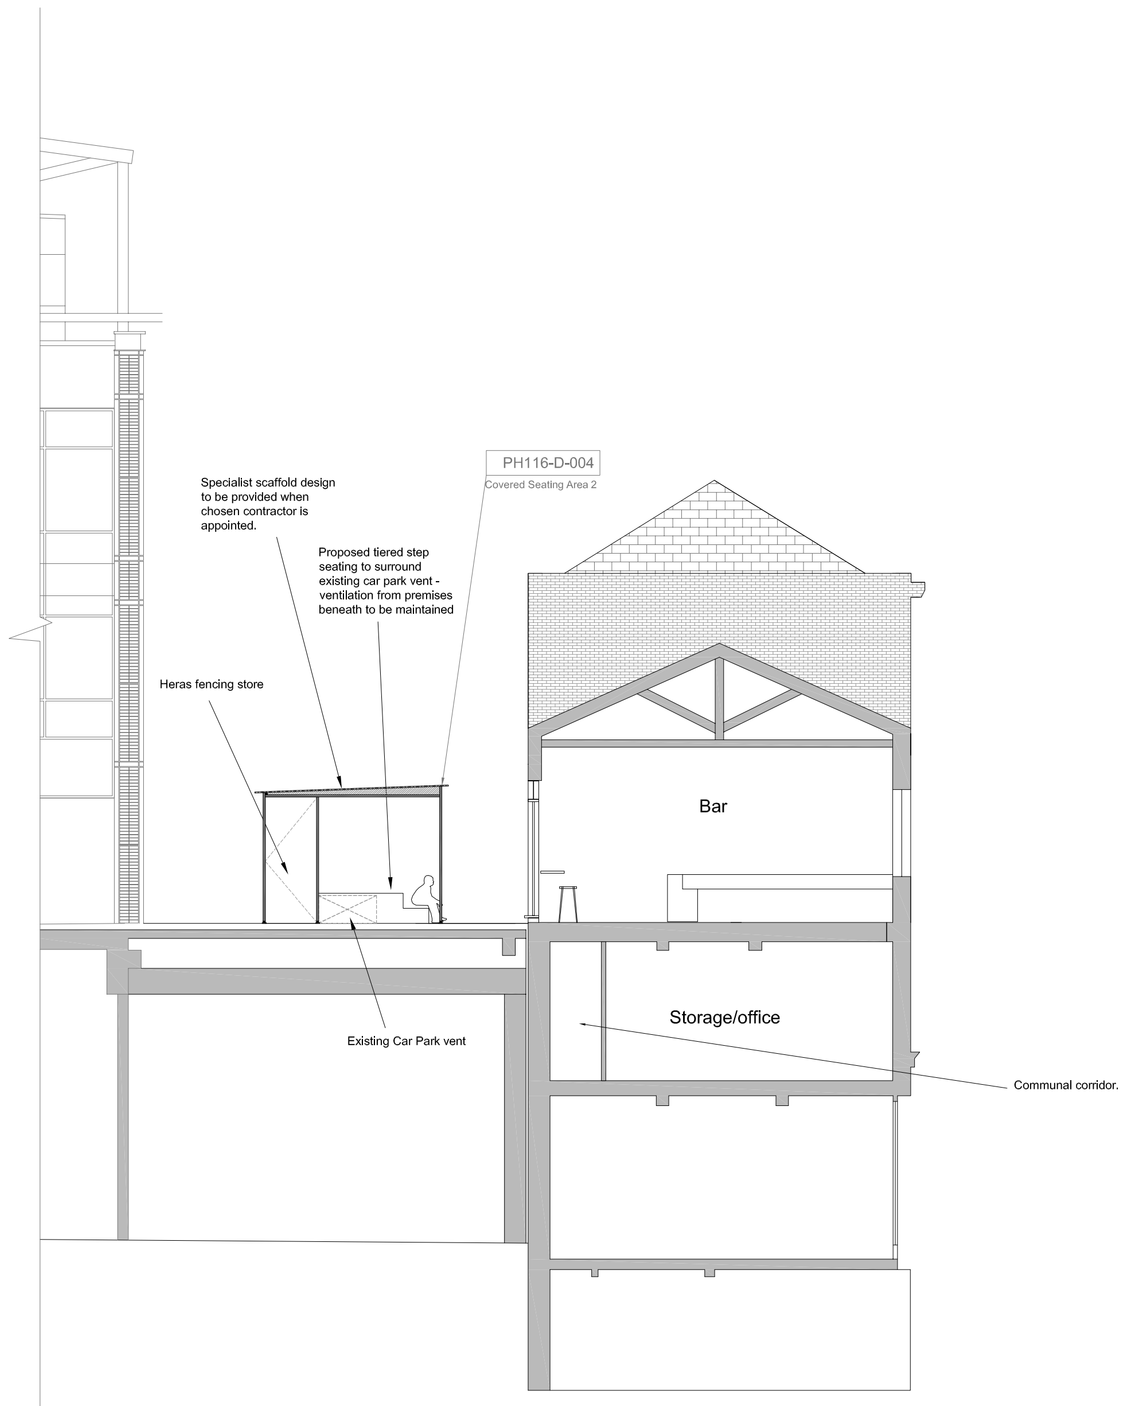



Proposed Section - Unit L @1:100

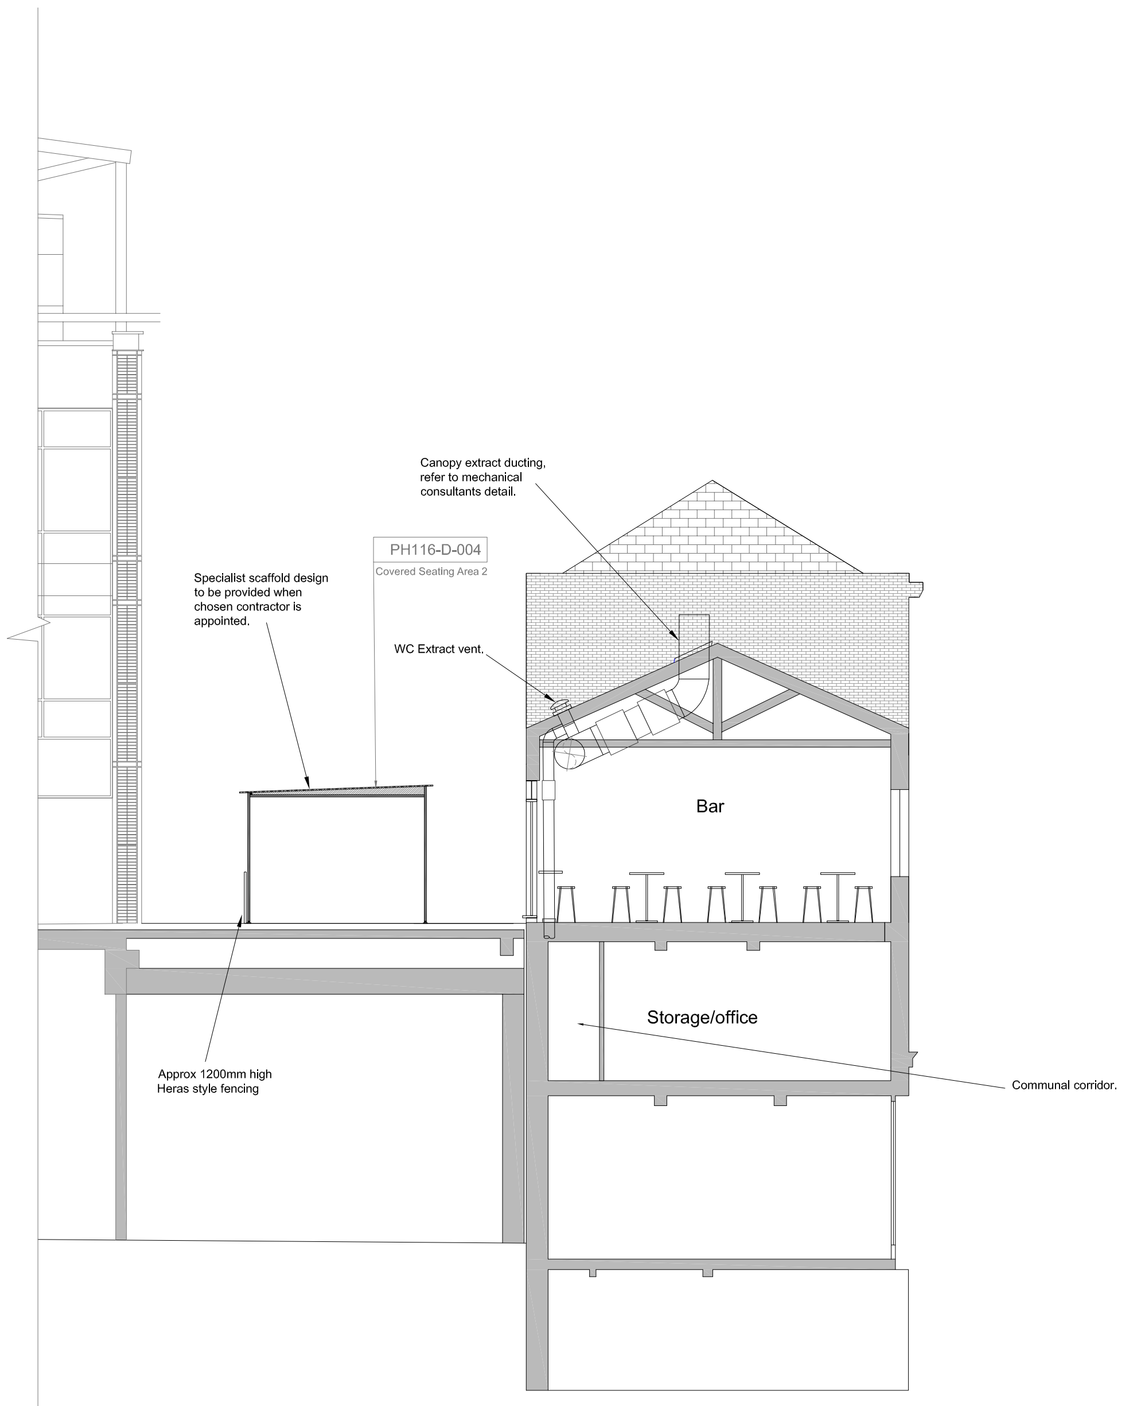


Proposed Section - Unit M @1:100

PHAUS:
nudge@phaus.co.uk
0161 222 5141
22 Lever Street
Manchester M1 1EA
phaus.co.uk

DRAWING NUMBER: PH116-002.11 REV: B
STATUS: FOR INFORMATION
CLIENT: B.EAT STREET
PROJECT NAME: B.EAT STREET
DRAWING TITLE: PROPOSED UNIT SECTION L&M
SCALE: 1:100 @ A1
DATE: 05.11.15
DRAWN BY: DB CHECKED BY: PS

| REV: | DATE: | NOTE: | BY: |
|---|---|---|---|
| A | 080116 | MEZZANINE AND COVERED SEATING DETAILS ADDED | GI |
| B | 200116 | REVISED FOLLOWING CLIENT FEEDBACK | GI |

NOTES
1. DO NOT SCALE FROM THIS DRAWING.
2. IF ANY DISCREPANCIES ARE FOUND, NOTIFY PHAUS.
3. THIS DRAWING IS THE PROPERTY OF PHAUS AND IS NOT TO BE REPRODUCED WITHOUT OUR CONSENT.
4. CONTRACTOR TO CHECK ALL DIMENSIONS ON SITE.

© Phaus, 2013. All Rights Reserved.