



DETAIL 1 - Scale 1:10

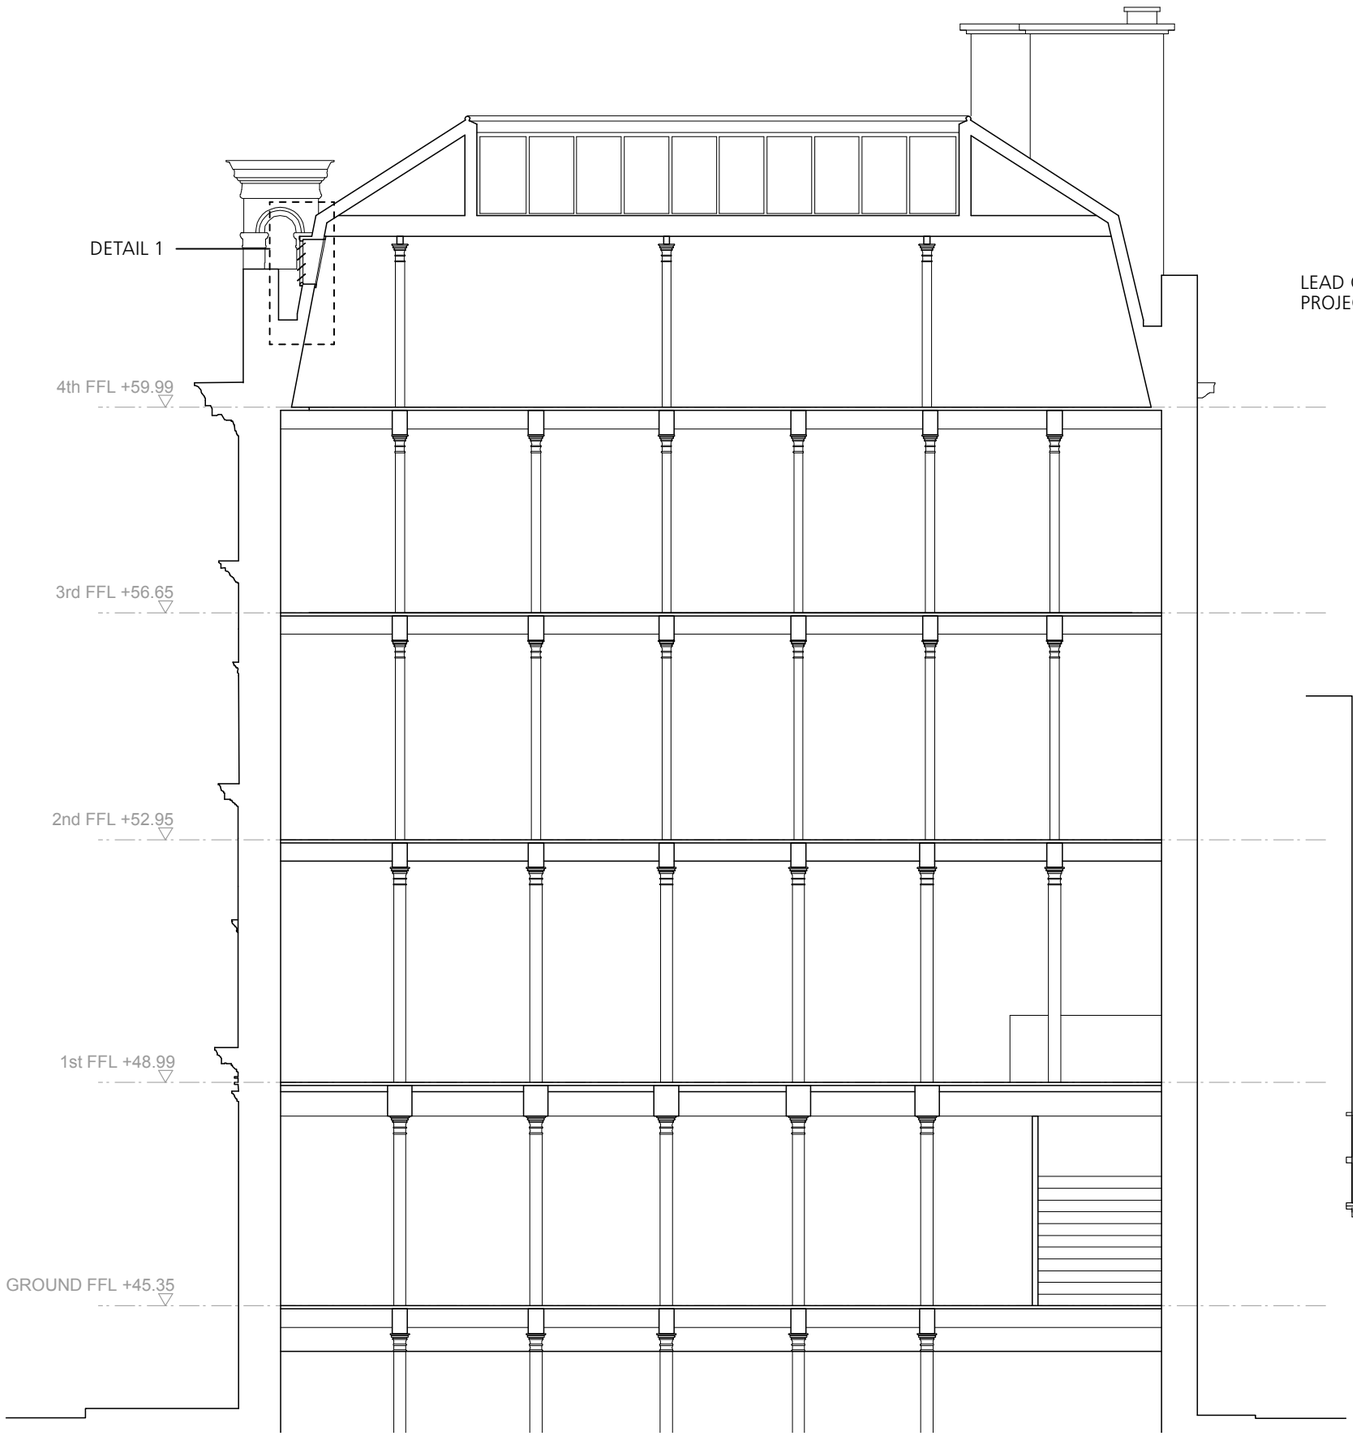

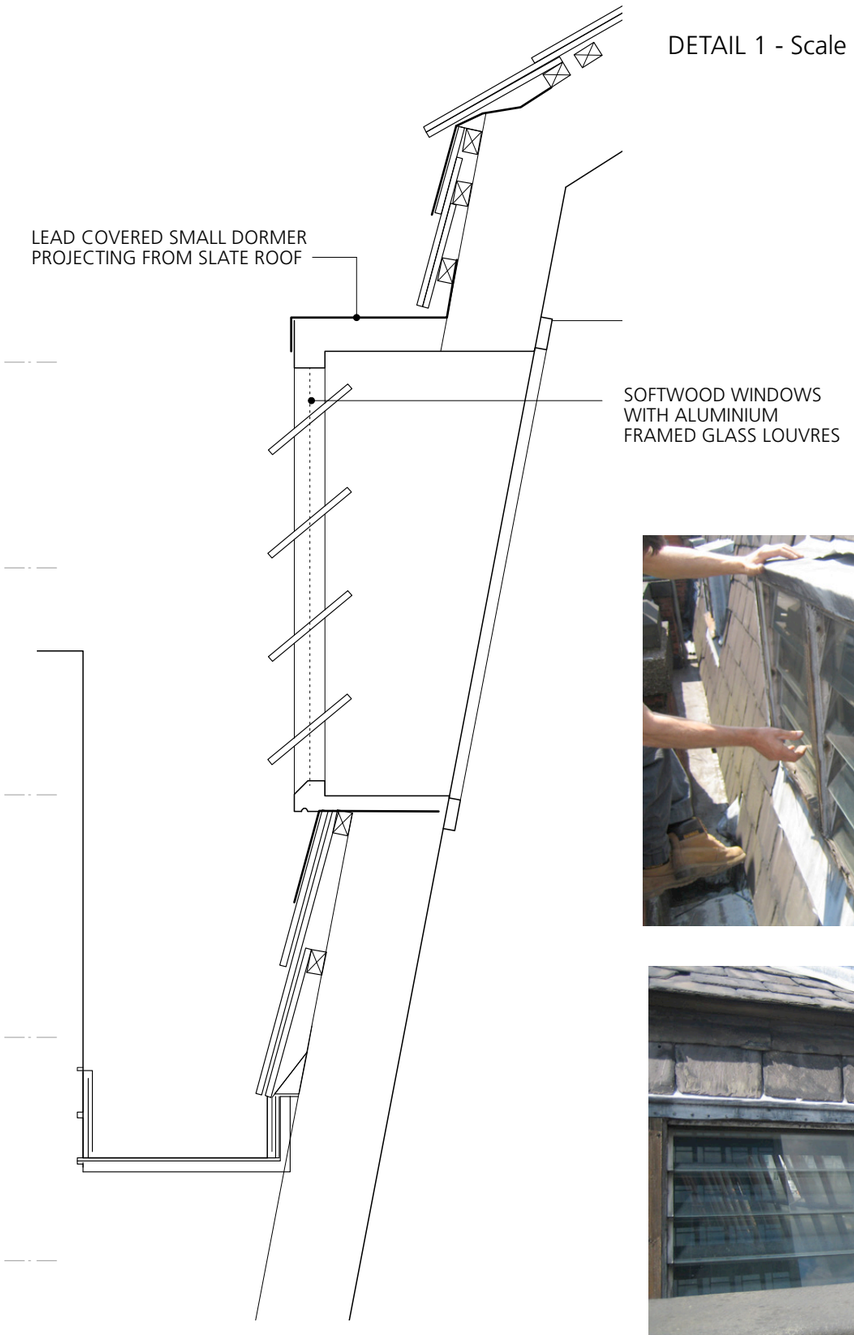



PHOTOGRAPHS OF EXISTING SMALL DORMERS AND SOFTWOOD/ALUMINIUM WINDOWS TO BE REMOVED

0 1 2 3 4 5
Metres

TOTAL ARCHITECTURE
Architecture, Planning & Industrial Design
218 Burton Road
MANCHESTER
M20 2LW
t: 07989 535487
e: totalarchitecture@gmail.com

Key Plan & Northpoint

Client Mr G Low

Project **Fraser House**
36 Charlotte St, Manchester

Scale & Date 1:100 @ A3 May 2013

Document **Rooflights Package**
Existing Section

Status For information

Doc Ref | 206 | LD | 3704 | -