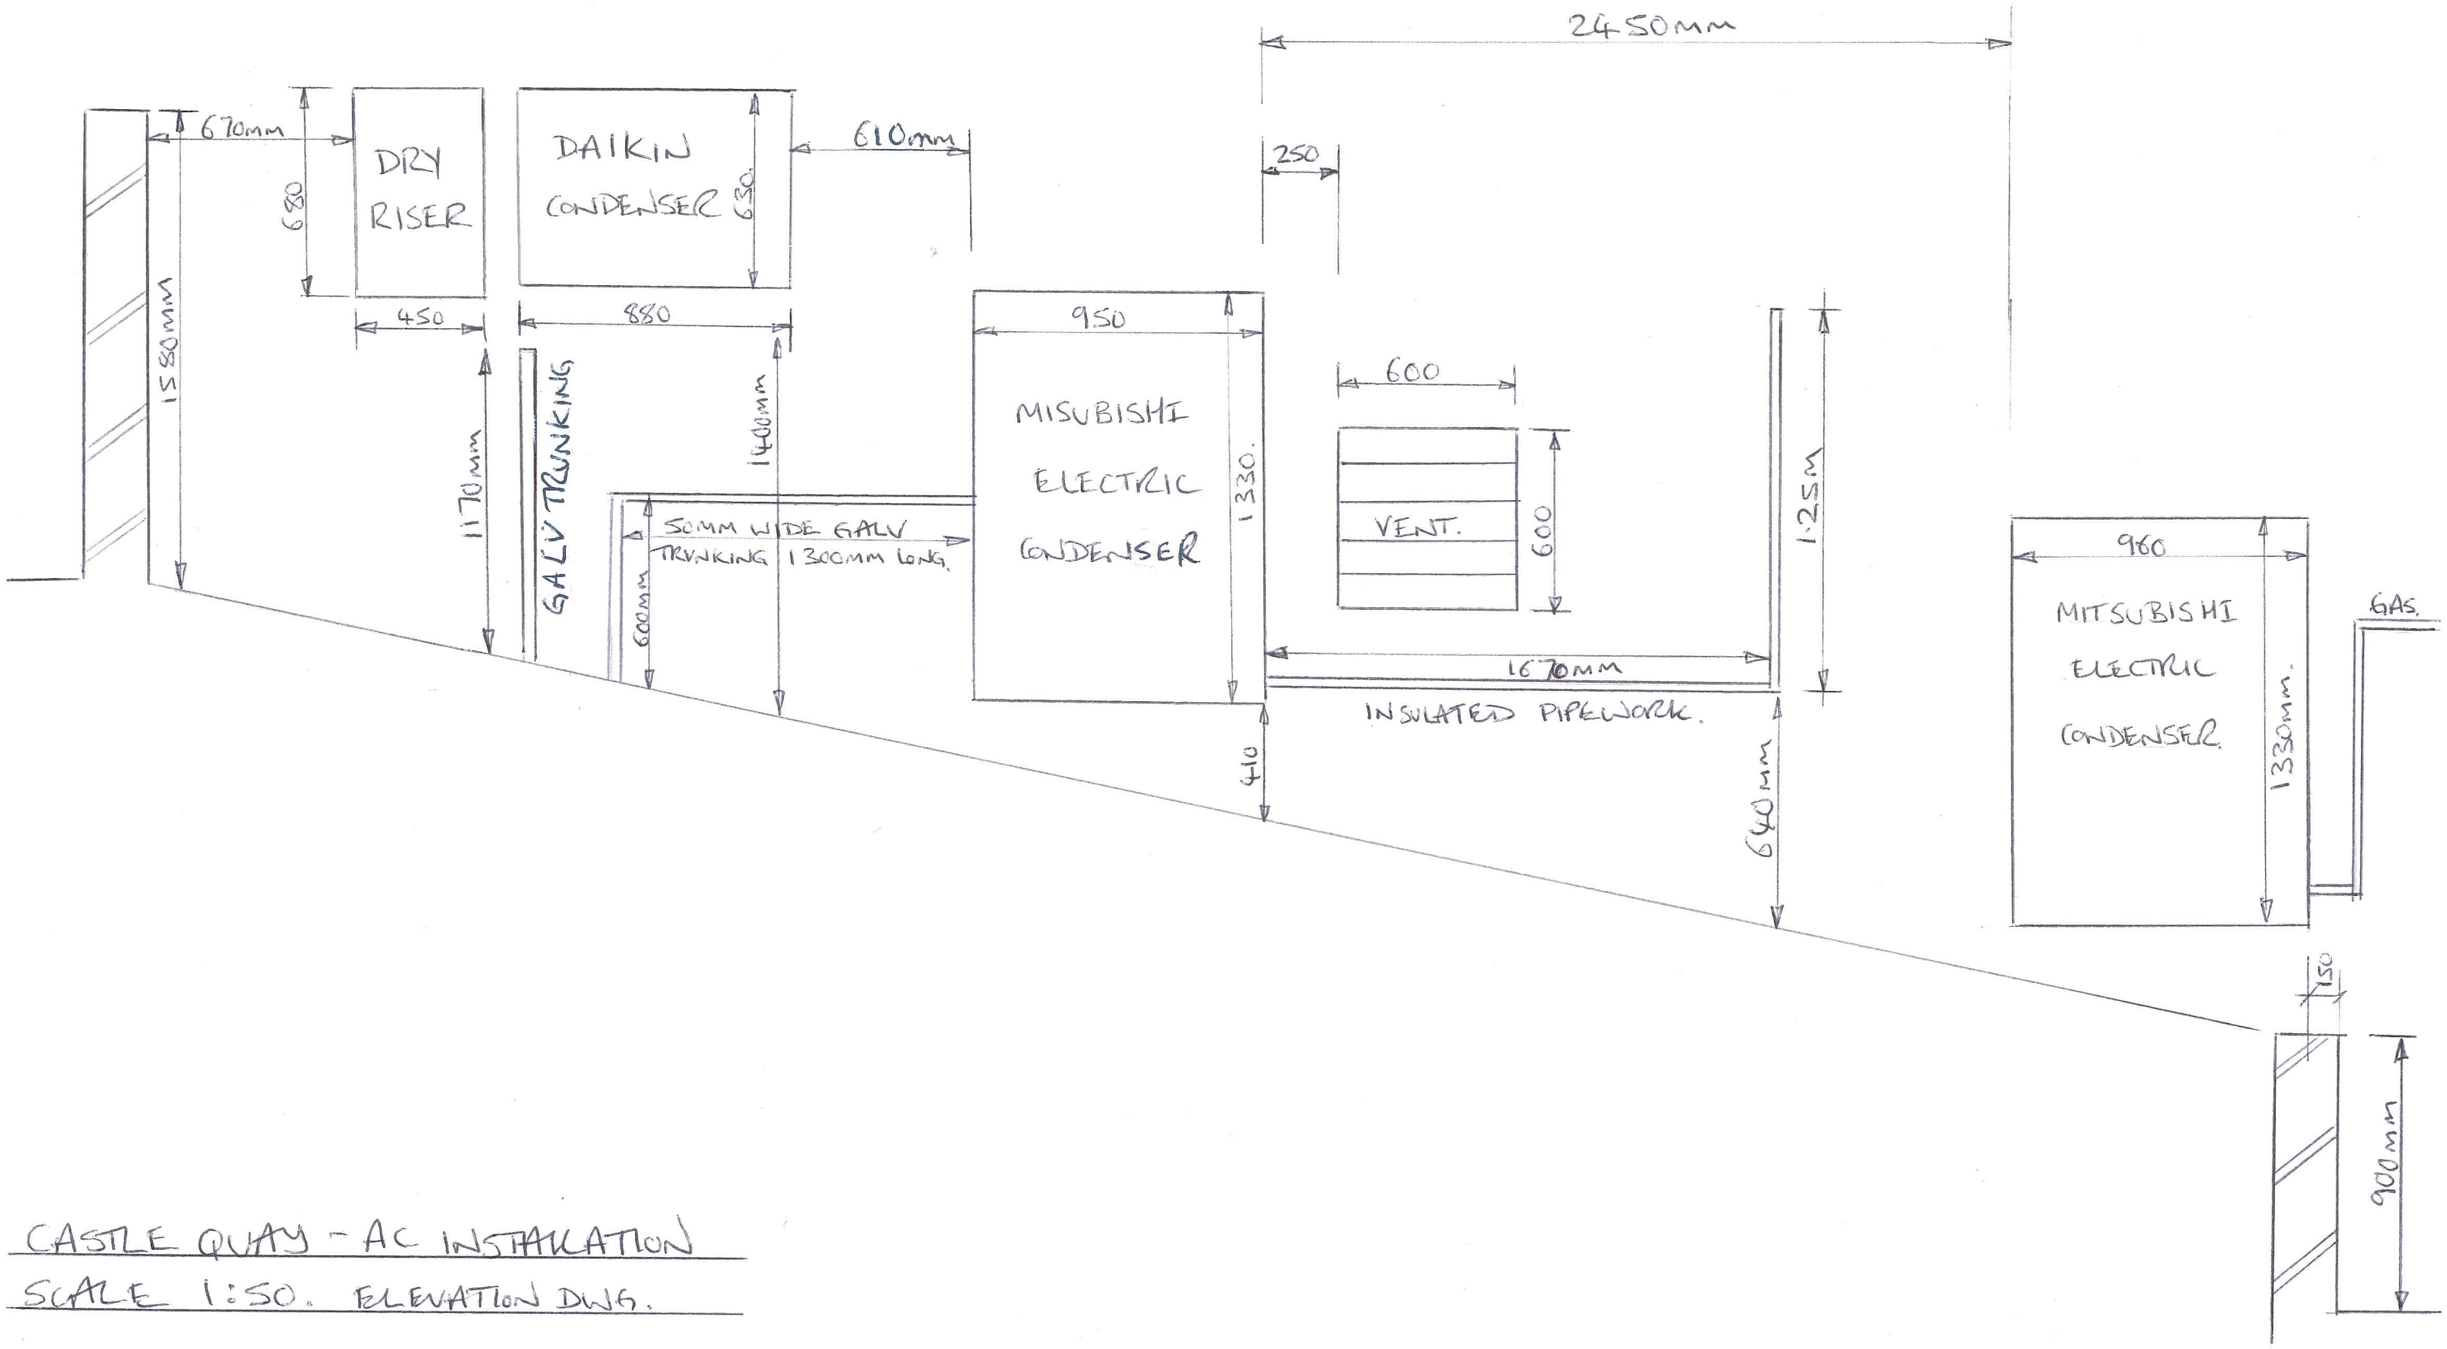


CASTLE QUAY - AC INSTALLATION

SCALE 1:50. ELEVATION DWG.