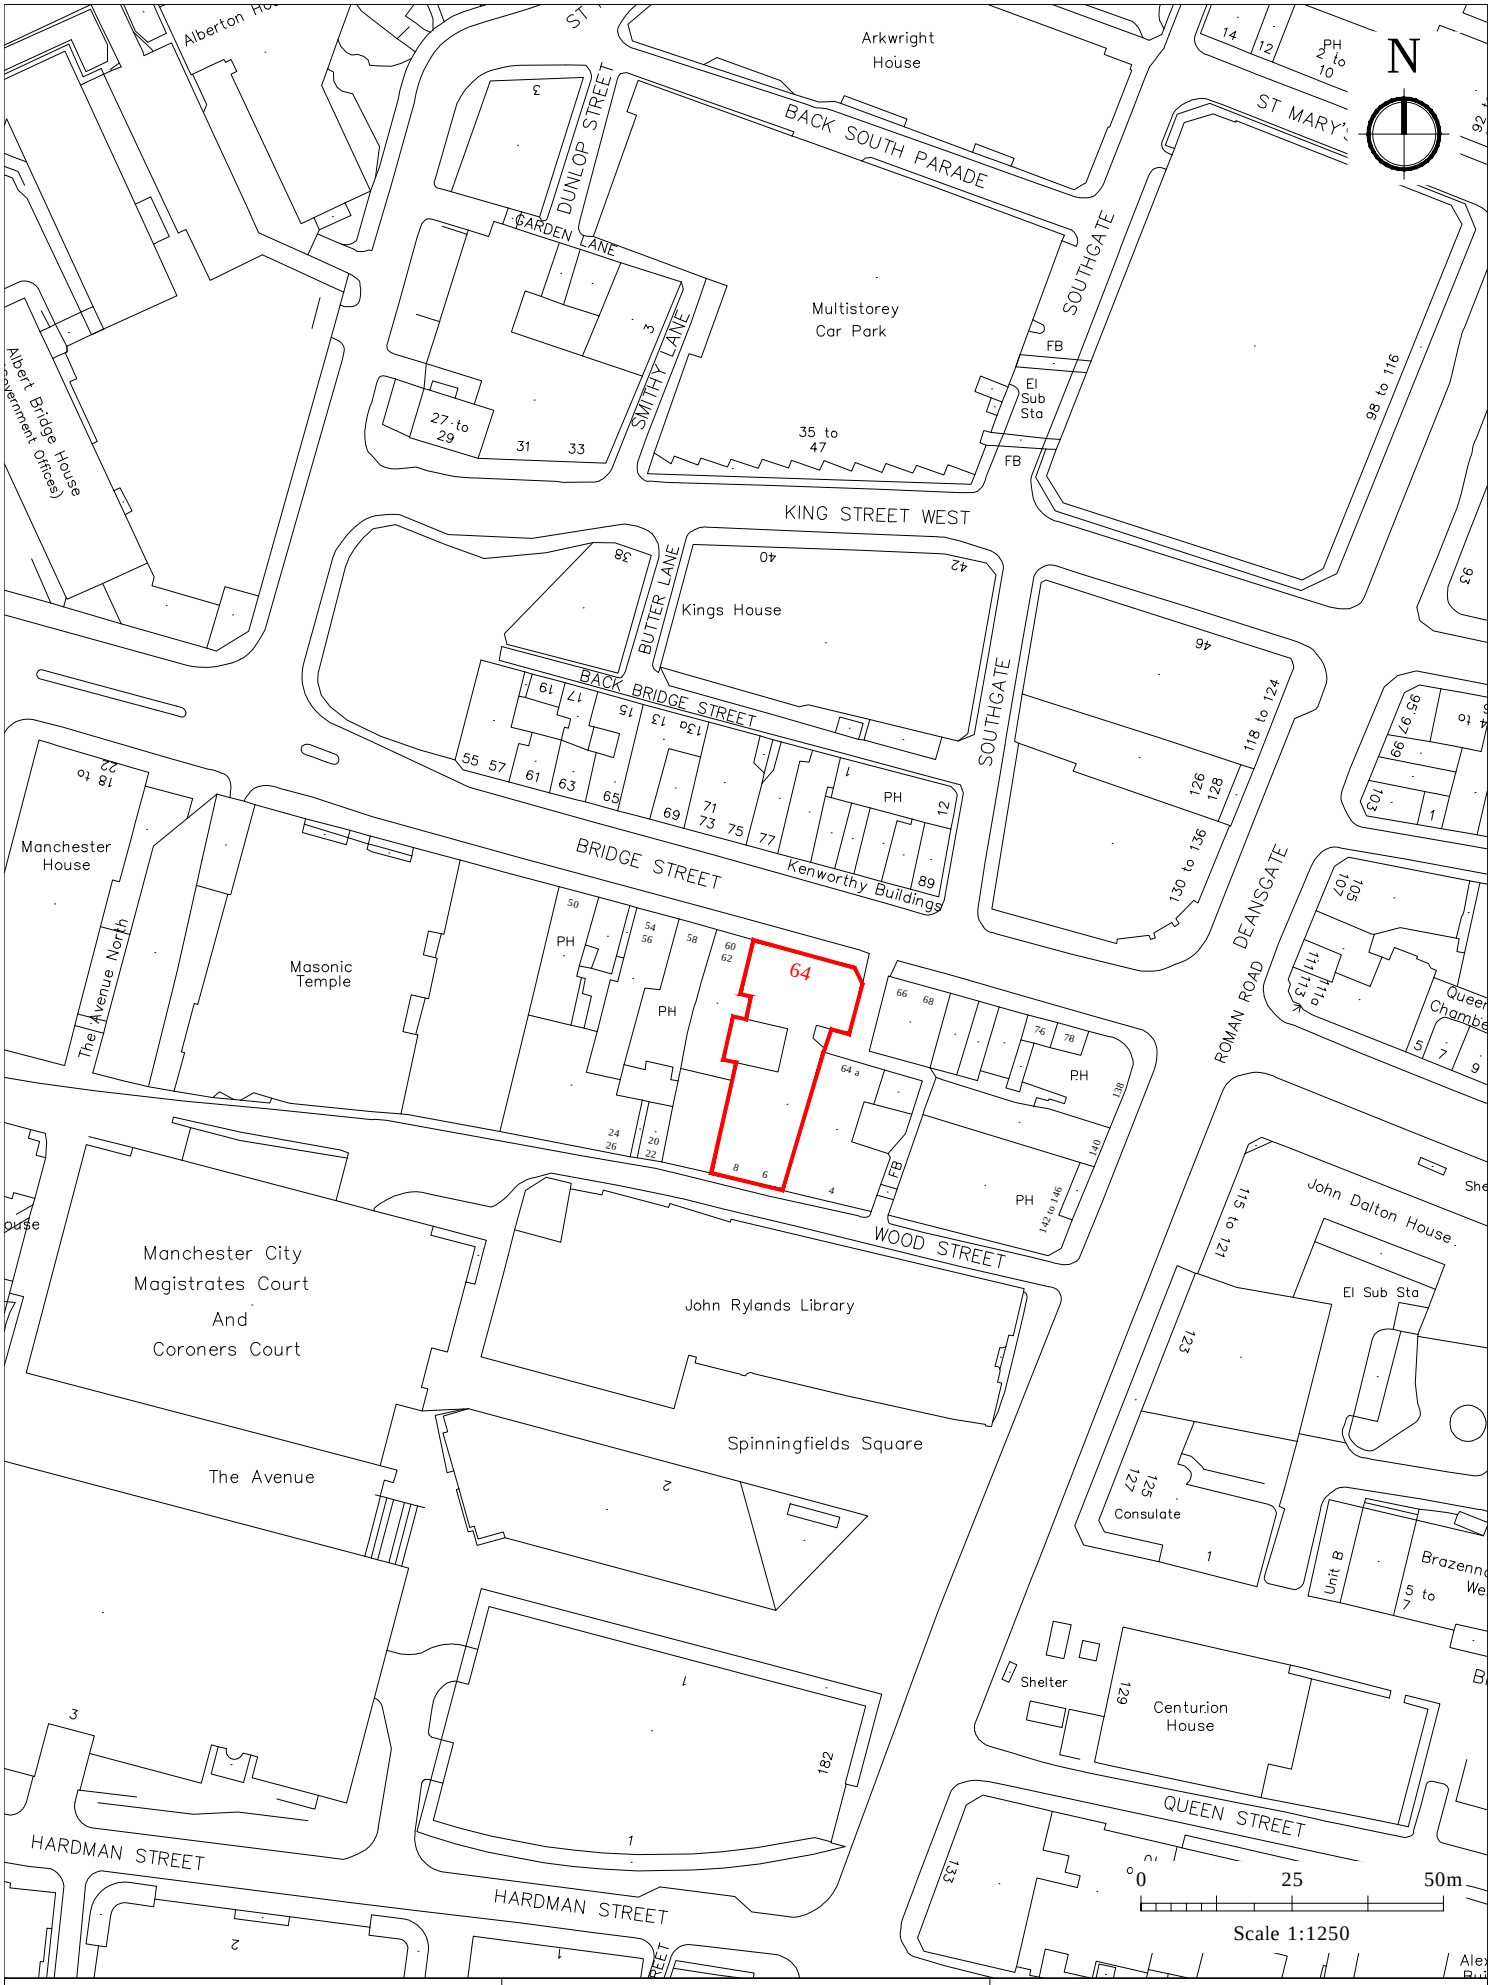


Buchanan Hartley Architects Ltd
architecture interiors environment

13 Grosvenor Gardens London SW1W 0BD
T 020 7592 7247
E mail@buchananhartley.co.uk

Status: Planning		DATE: 14/12/2015	SCALE: 1:1250@A4
Title: Randall and Aubin 64 Bridge Street, Manchester, M3 3BN Location Plan		DRAWN: NM	CHECKED: --
		PROJECT NO: 0835	DRAWING NO: L(EX)001
			REV: --