PART ELEVATIONS IN RELATION TO:

- AREA 2 WORKS FOR PROPOSED OFFICE / ACCESSIBLE WC

- AREA 3 WORKS PROPOSED COFFEE AREA



Existing Part Elevation - View A



Existing Part Elevation - View B

Black plastic extract vent cover from accessible WC extract fan

Black plastic soil pipe (SP) from accessible WC. SP & stub stack to match existing SVP



Proposed Part Elevation - View A


AREA 2 WORKS - PROPOSED ACCESSIBLE WC



Black plastic waste pipe from Coffee Area sink. Waste pipe discharged into ext gully (combined drain)

Proposed Part Elevation - View B

AREA 3 WORKS - PROPOSED COFFEE AREA

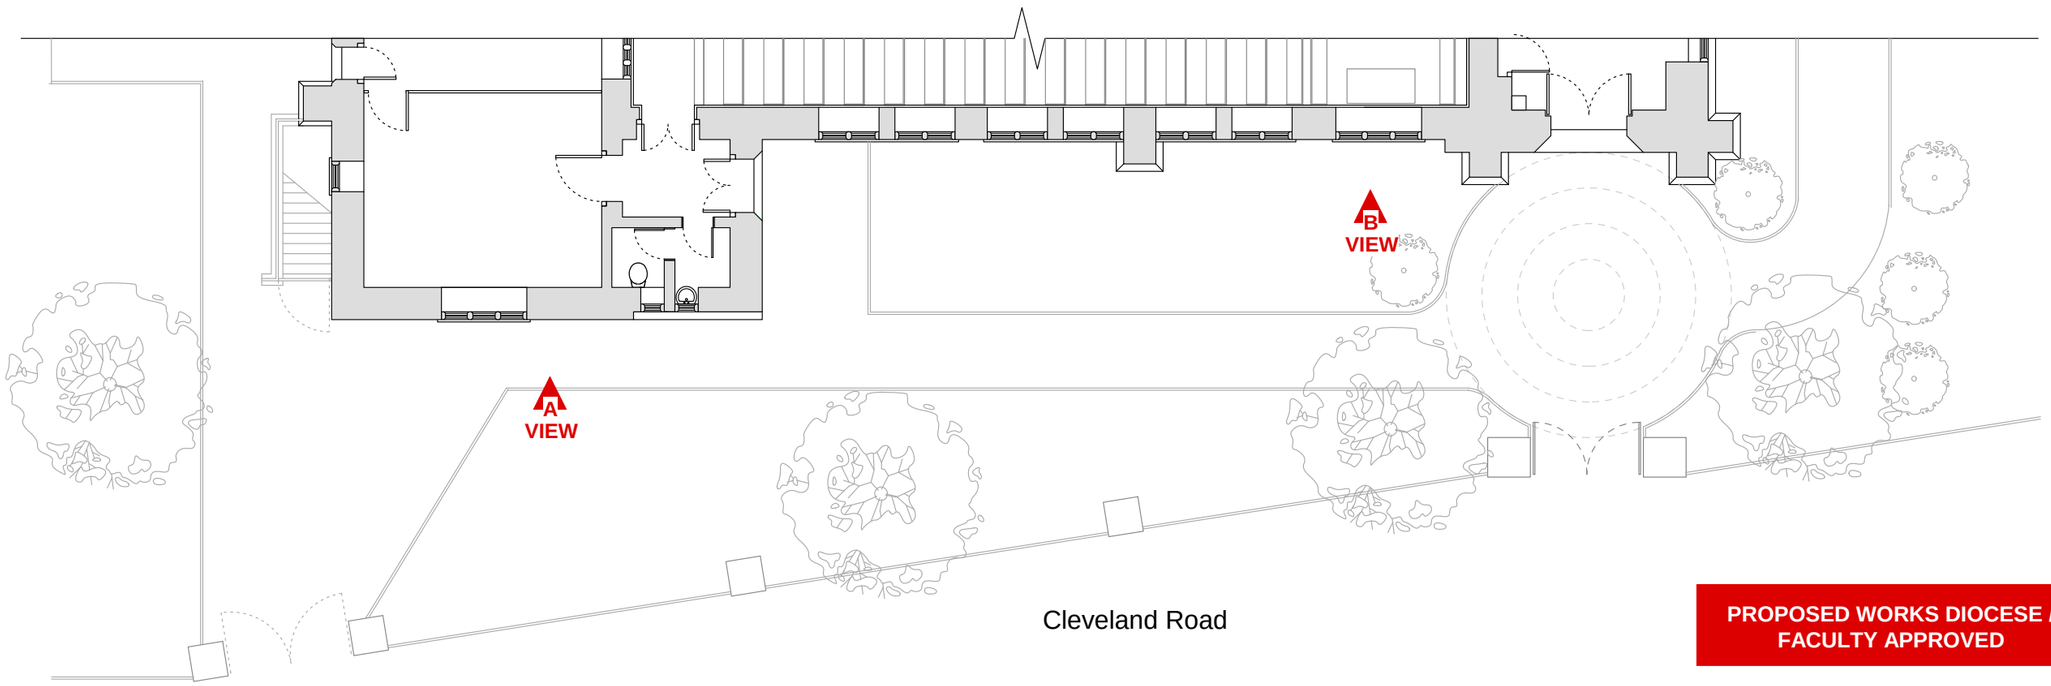

PROPOSED WORKS DIOCESE / FACULTY APPROVED

ads architects RIBA Chartered Practice

Studio 18
18 Laburnum Avenue
Gee Cross
Hyde
Cheshire
SK14 5AY

T: 07720771341
E: info@adsarchitects.co.uk
W: www.adsarchitects.co.uk

Client: St Matthew's with St Mary's Church

Job: Proposed Accessible WC, Office, Coffee Area & Accessible Footpath / Footpath Resurfacing Works

Drawing: Existing / Proposed Part Elevations For Area 2 & Area3 Works

Scale:	Date:	Drawn:
N/A @ A3	Sept 15	PJM
Job No: 0308	**Dwg No:** P110	**Rev:** -