
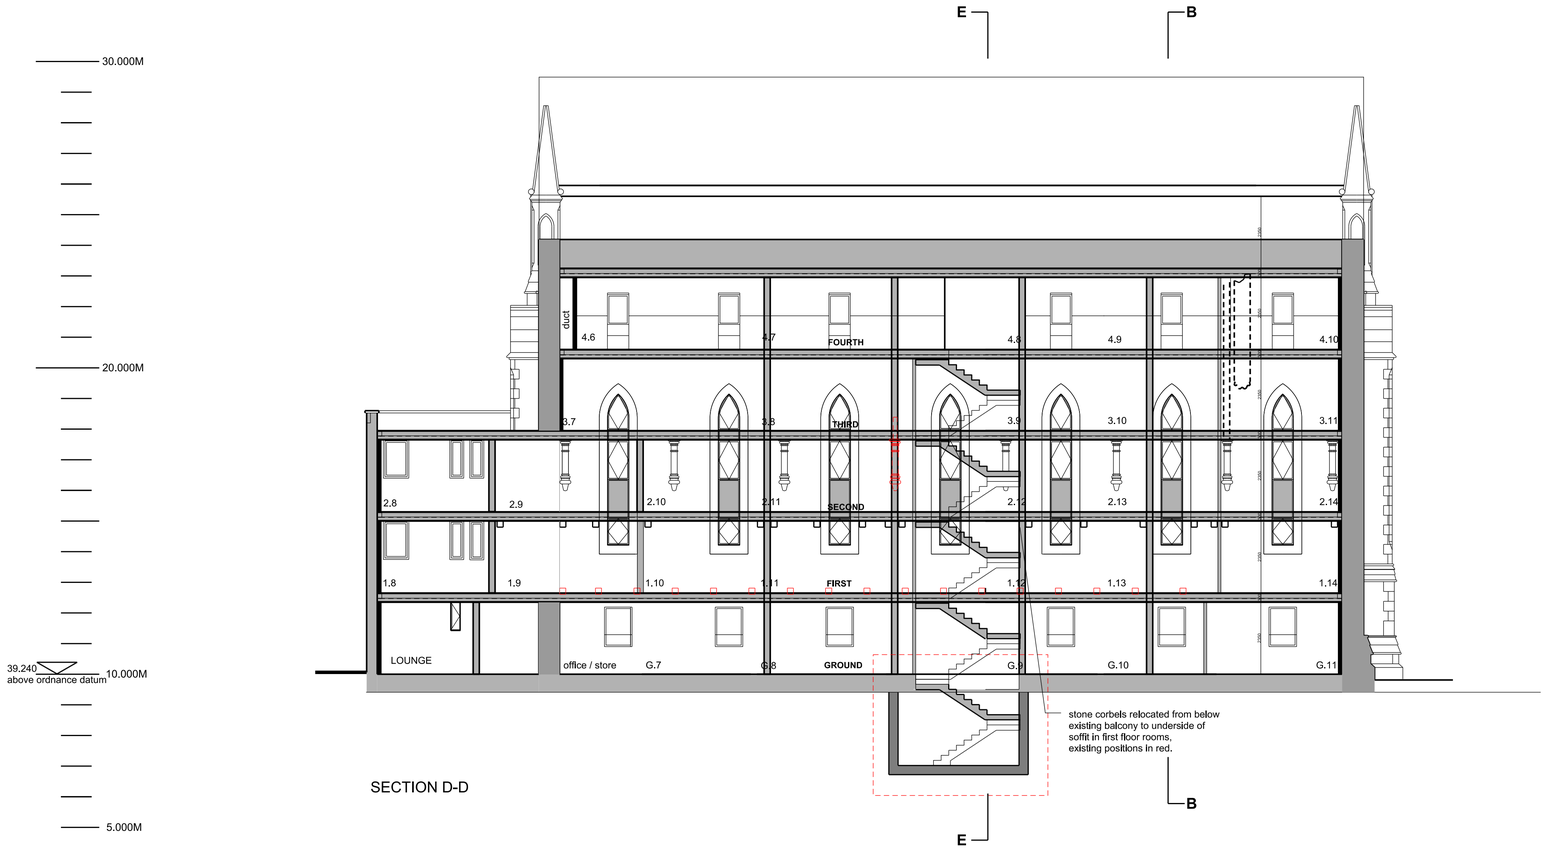


SECTION D-D

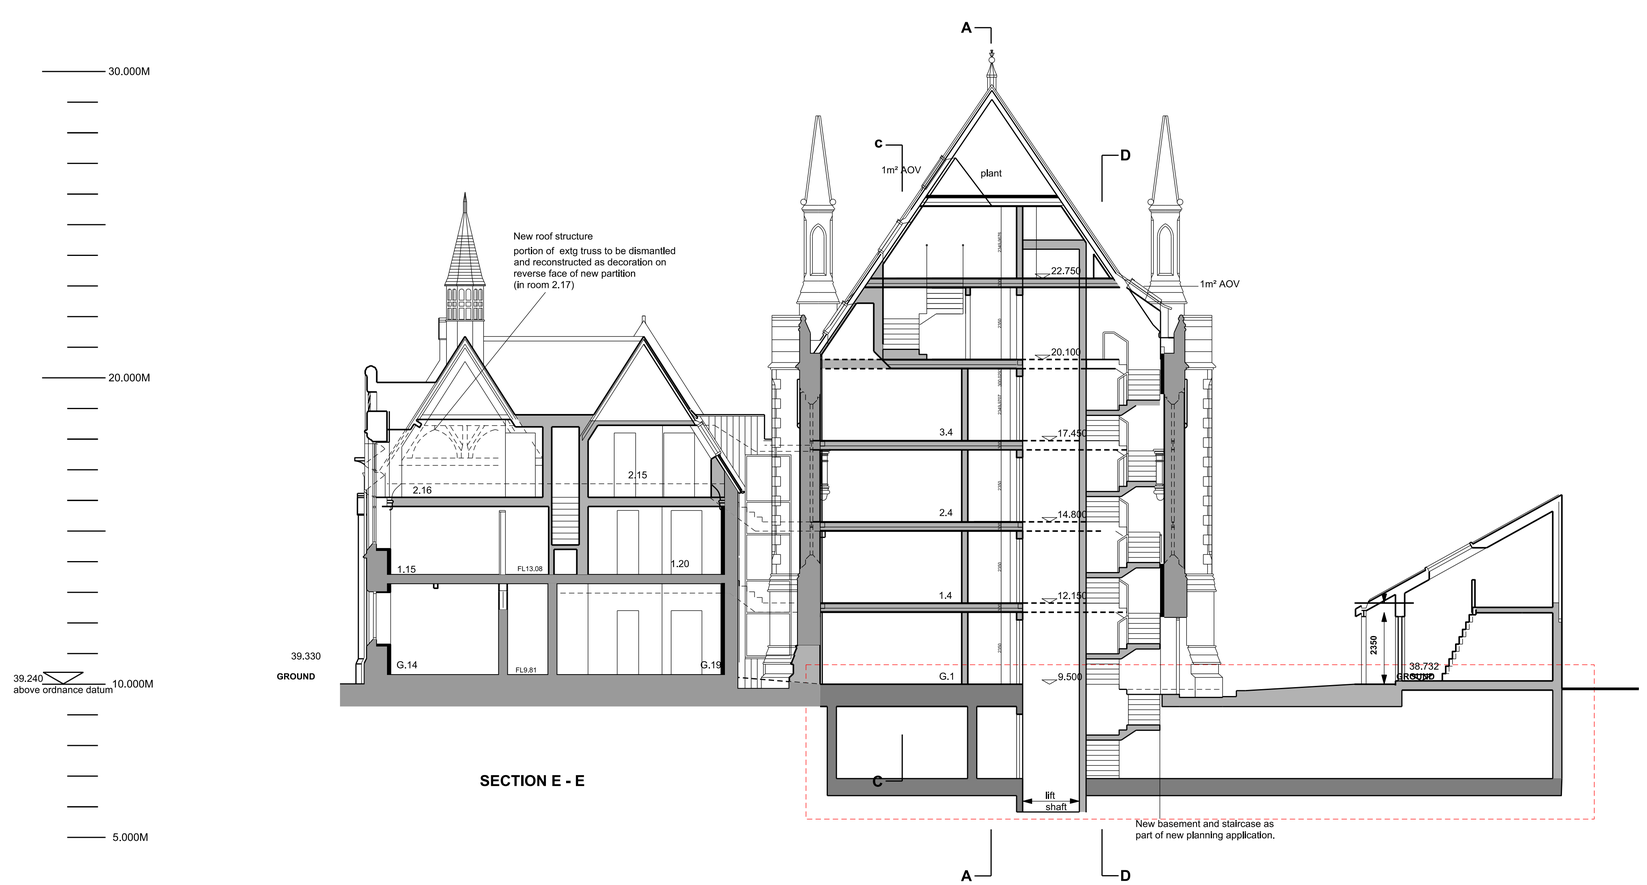

SECTION E - E

Note:
Do not scale from this drawing.
Dimensions are to be checked on site.
If in doubt please ask.

Rev	Date/Intls	Details
-	-	-

© The moral rights of the author are hereby asserted.
This drawing and design is the sole property of Buttress Ltd and must not be reproduced without permission.
Buttress Ltd is Registered in England and Wales: 5363573

Buttress

41 Bengal St
Manchester
M4 6AF

T 0161 236 3303
E contact@buttress.net
W www.buttress.net

Project Title	
Client	Welsh Baptist Chapel, Manchester
Location	HH Smith & Sons Upper Brook Street, Manchester, M13 9AJ
Drawing Title	CHAPEL SECTIONS AS PROPOSED -
Date	15/12/2015
Checked	SG
Scale	1:100
Orig Paper Size	A1
Status	

Drawing ref	Job No	Drawing No	Revision
	8015	(06) 002	-