
HATCHING INDICATES EXISTING SMALL WINDOWS TO BE REMOVED AND NEW OPENING TO BE FORMED IN VERTICAL FACE OF ROOF FOR INSTALLATION OF NEW ROOFLIGHTS

HATCHING INDICATES NEW OPENING TO BE FORMED IN VERTICAL FACE OF ROOF FOR INSTALLATION OF NEW ROOFLIGHTS

REYNER STREET

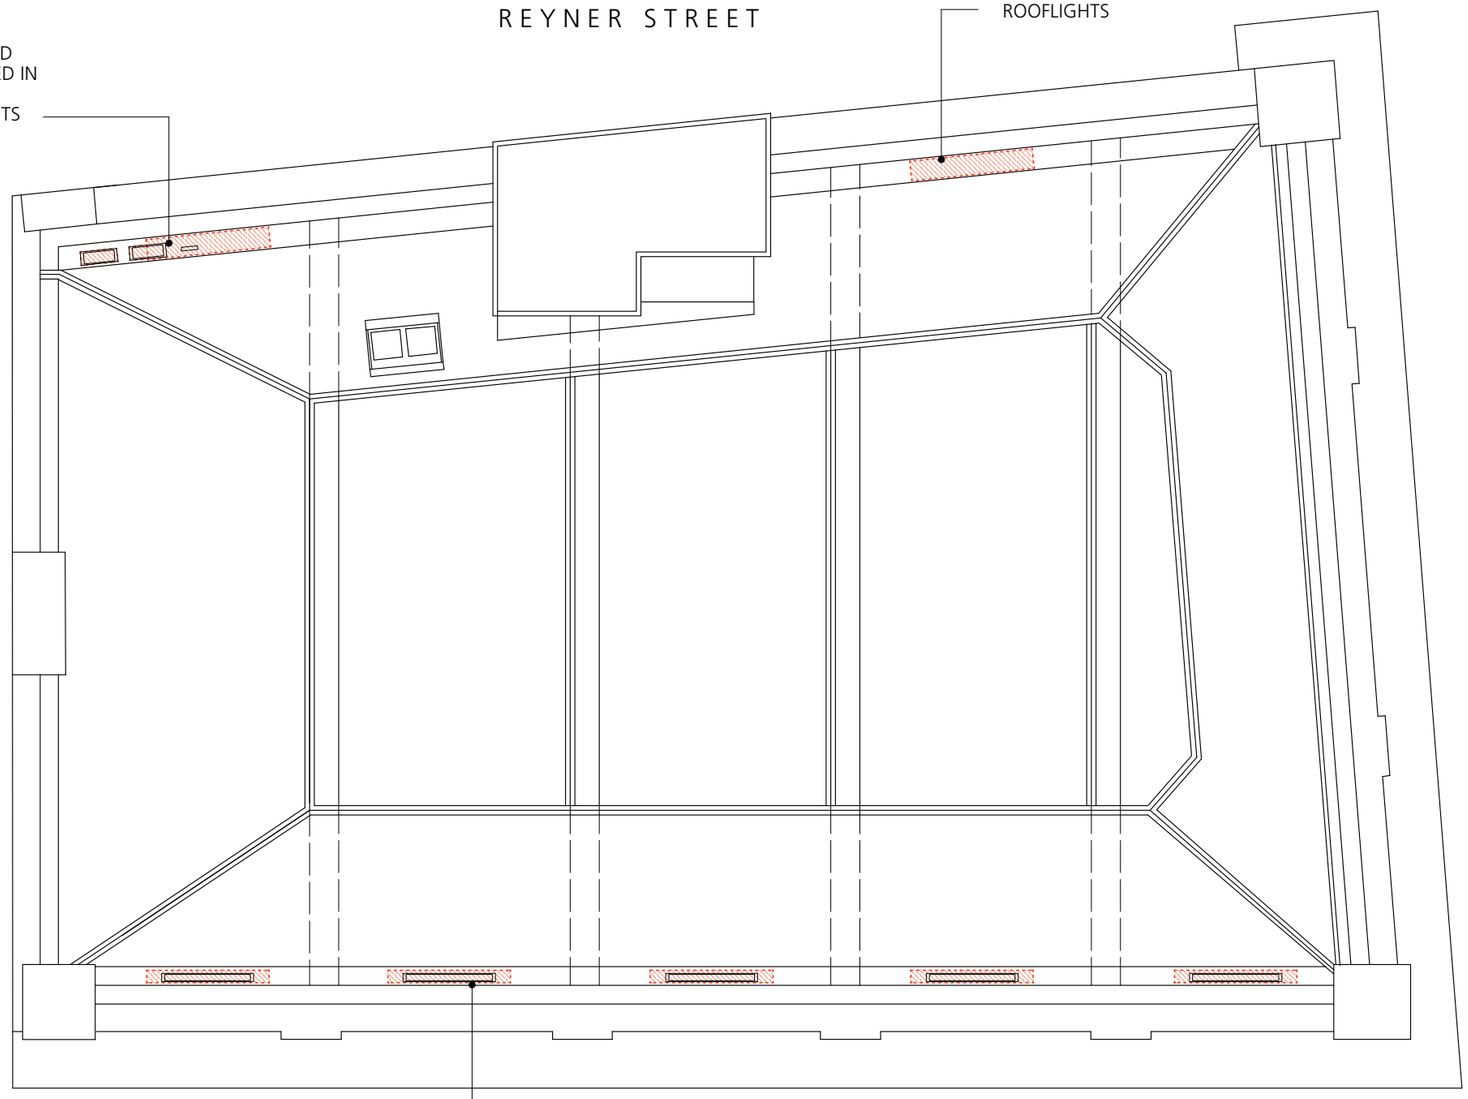

HATCHING INDICATES EXISTING ALUMINIUM WINDOWS SET IN VERTICAL FACE OF ROOF FACING PORTLAND STREET TO BE REMOVED AND OPENING IN ROOF ENLARGED FOR NEW ROOFLIGHTS

PORTLAND STREET

0 1 2 3 4 5
Metres

TOTAL ARCHITECTURE
Architecture, Planning & Industrial Design
218 Burton Road
MANCHESTER
M20 2LW
t: 07989 535487
e: totalarchitecture@gmail.com

Key Plan & Northpoint

Client Mr G Low

Project **Fraser House**
36 Charlotte St, Manchester

Scale & Date 1:100 @ A3 May 2013

Document **Rooflights Package**
Existing Roof Plan

Status For information

Doc Ref 206 | LD | 3701 | -