

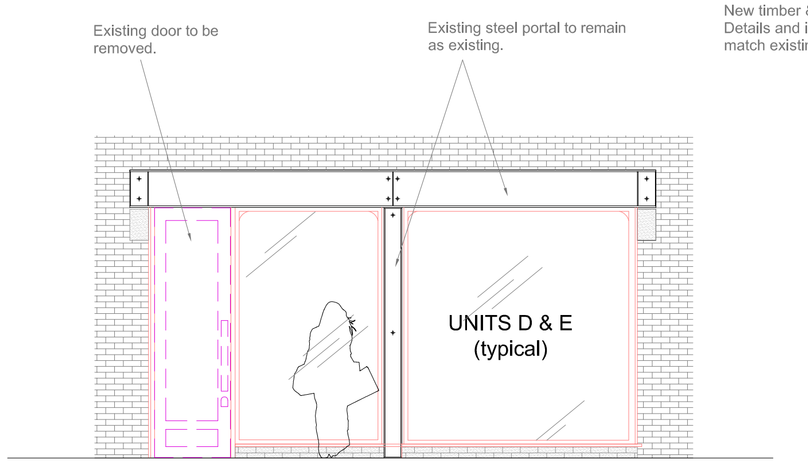



Existing Elevation - Units D & E @ 1:50

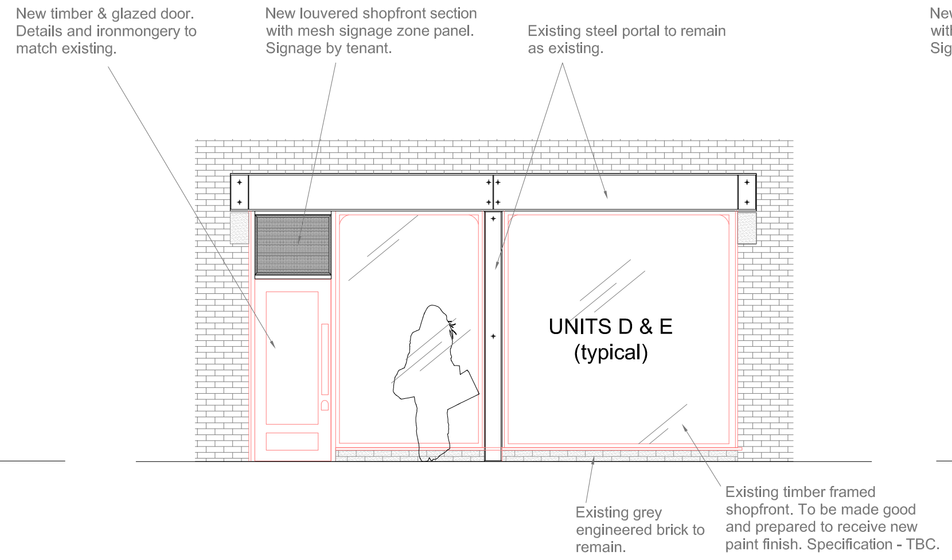


Proposed Elevation - Units D & E @ 1:50

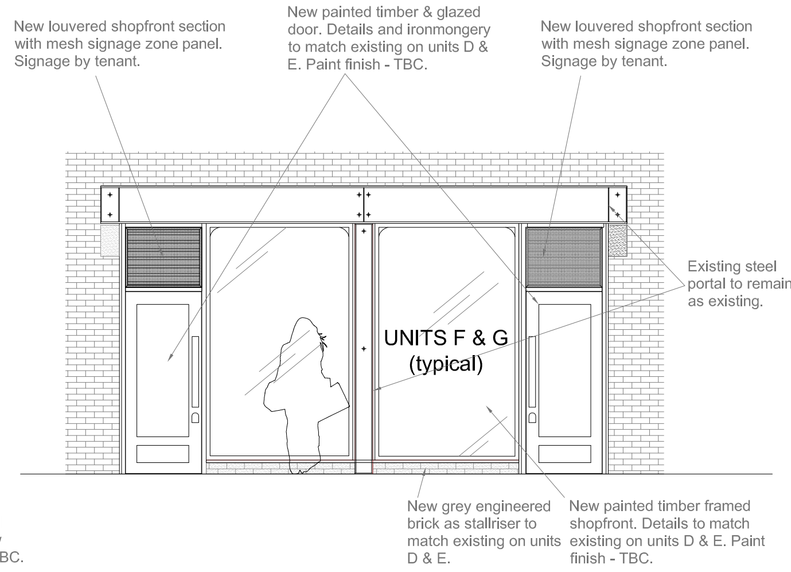


Proposed Elevation - Units F & G @ 1:50

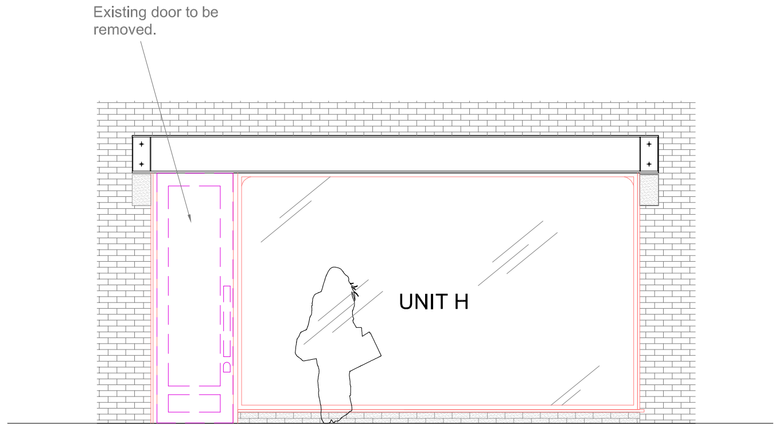


Existing Elevation - Unit H @ 1:50

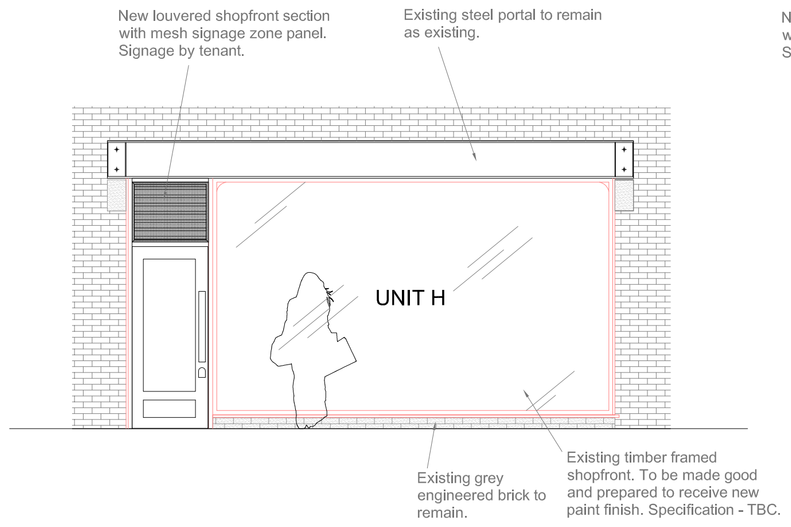


Proposed Elevation - Unit H @ 1:50

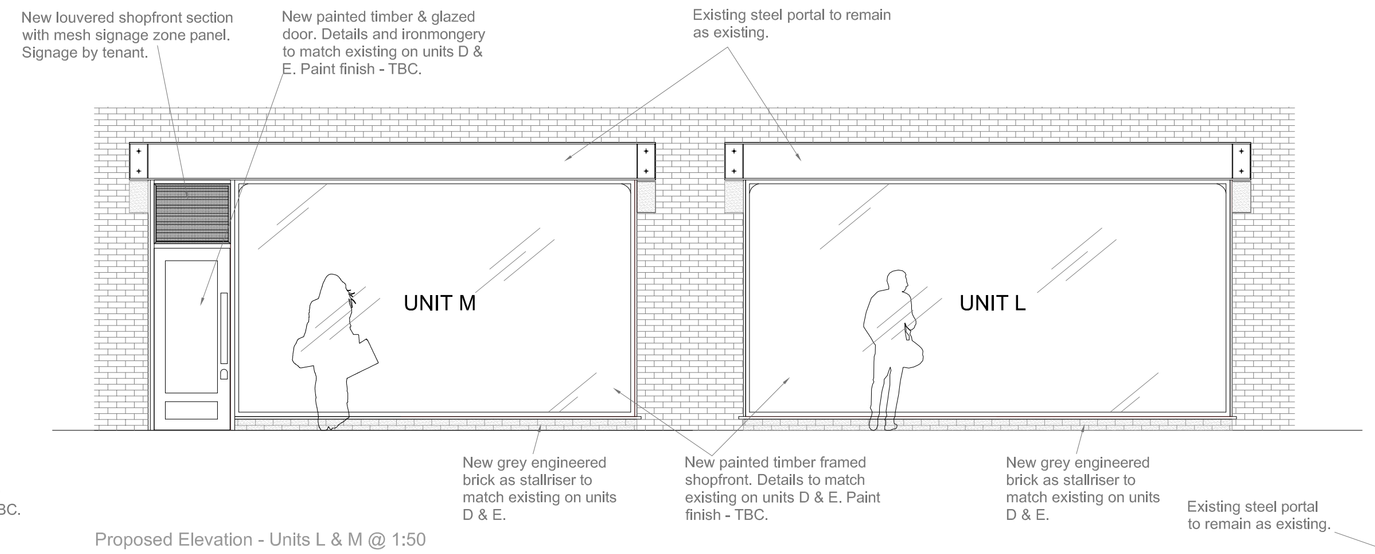


Proposed Elevation - Units L & M @ 1:50

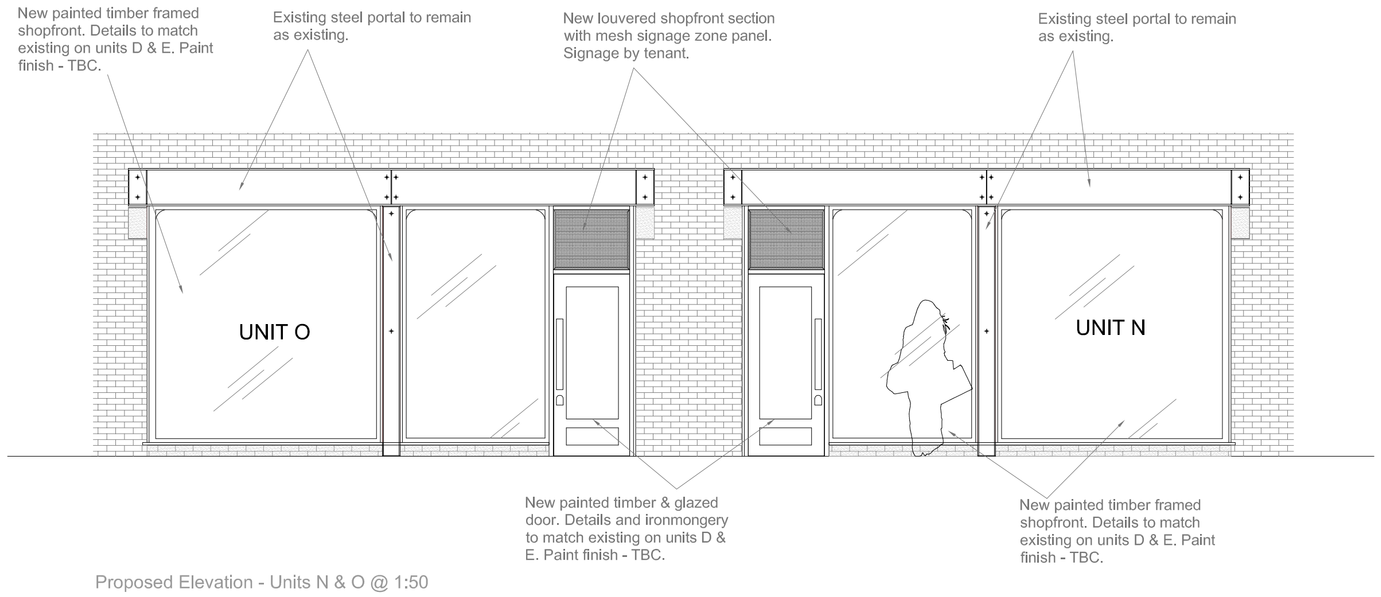


Proposed Elevation - Units N & O @ 1:50

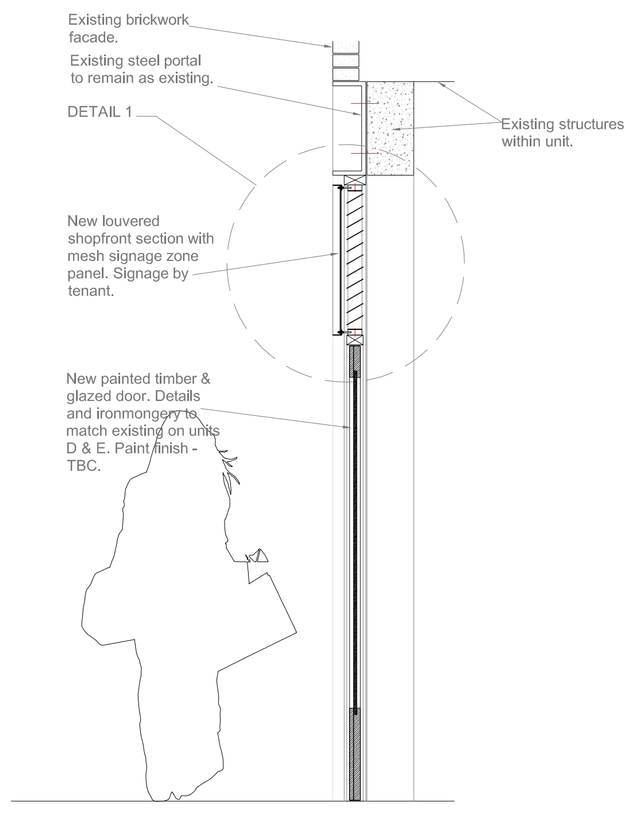

Proposed Section A-A - Thro' Signage Zone / Door @ 1:20

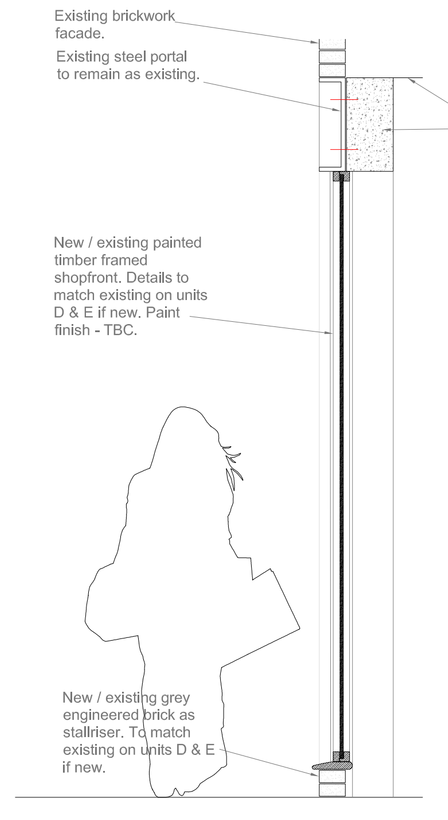

Proposed Section B-B - Thro' Shopfront @ 1:20

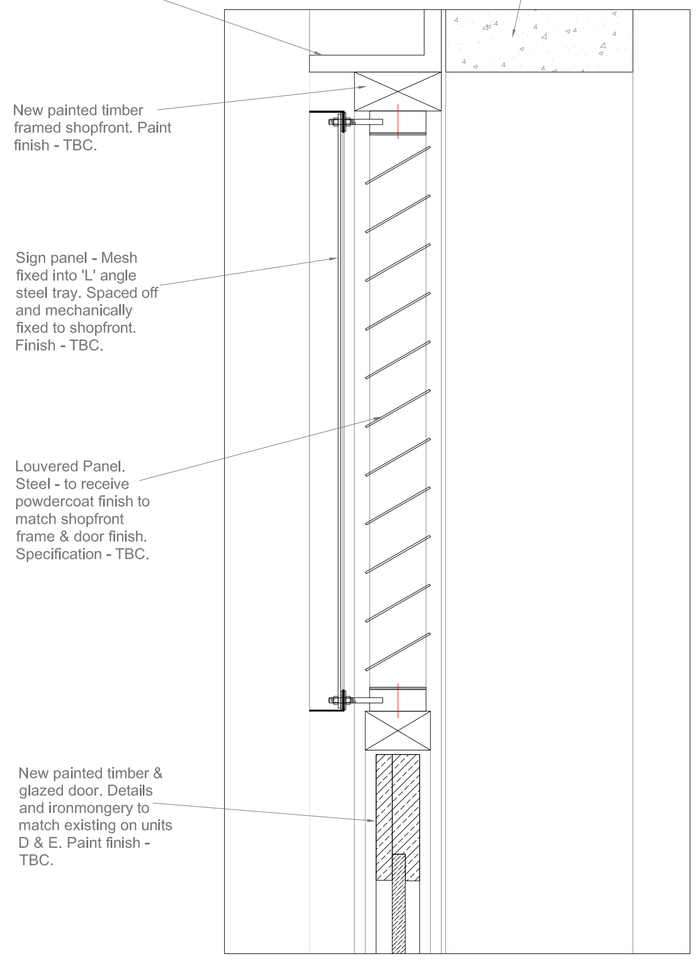

Detail 1 - Thro' Signage Zone Panel @ 1:5

This drawing is to demonstrate design intent only and is not for manufacturing purposes. Contractor to provide drawing for approval and advise upon materials & fixings. This detail should be used in conjunction with project specific drawing package for site specific information.

Please refer to project specific drawing package to identify handing of detail.

PHAUS:
nudge@phaus.co.uk
0161 222 5141
22 Lever Street
Manchester M1 1EA
phaus.co.uk

DRAWING NUMBER: PH116-D-001 REV: A
STATUS: PRELIMINARY
CLIENT: B.EAT STREET
PROJECT NAME: B.EAT STREET - MANCHESTER
DRAWING TITLE: MEWS SHOPFRONT DETAILS
SCALE: AS NOTED @ A1
DATE: 07.12.15
DRAWN BY: PS CHECKED BY: HA

REV:	DATE:	NOTE:	BY:
A	201116	CORRECTIONS FOLLOWING CLIENT FEEDBACK.	GI

NOTES
1. DO NOT SCALE FROM THIS DRAWING.
2. IF ANY DISCREPANCIES ARE FOUND, NOTIFY PHAUS.
3. THIS DRAWING IS THE PROPERTY OF PHAUS AND IS NOT TO BE REPRODUCED WITHOUT OUR CONSENT.
4. ALL DIMENSIONS TO BE CHECKED ON SITE.

© Phaus, 2013. All Rights Reserved.