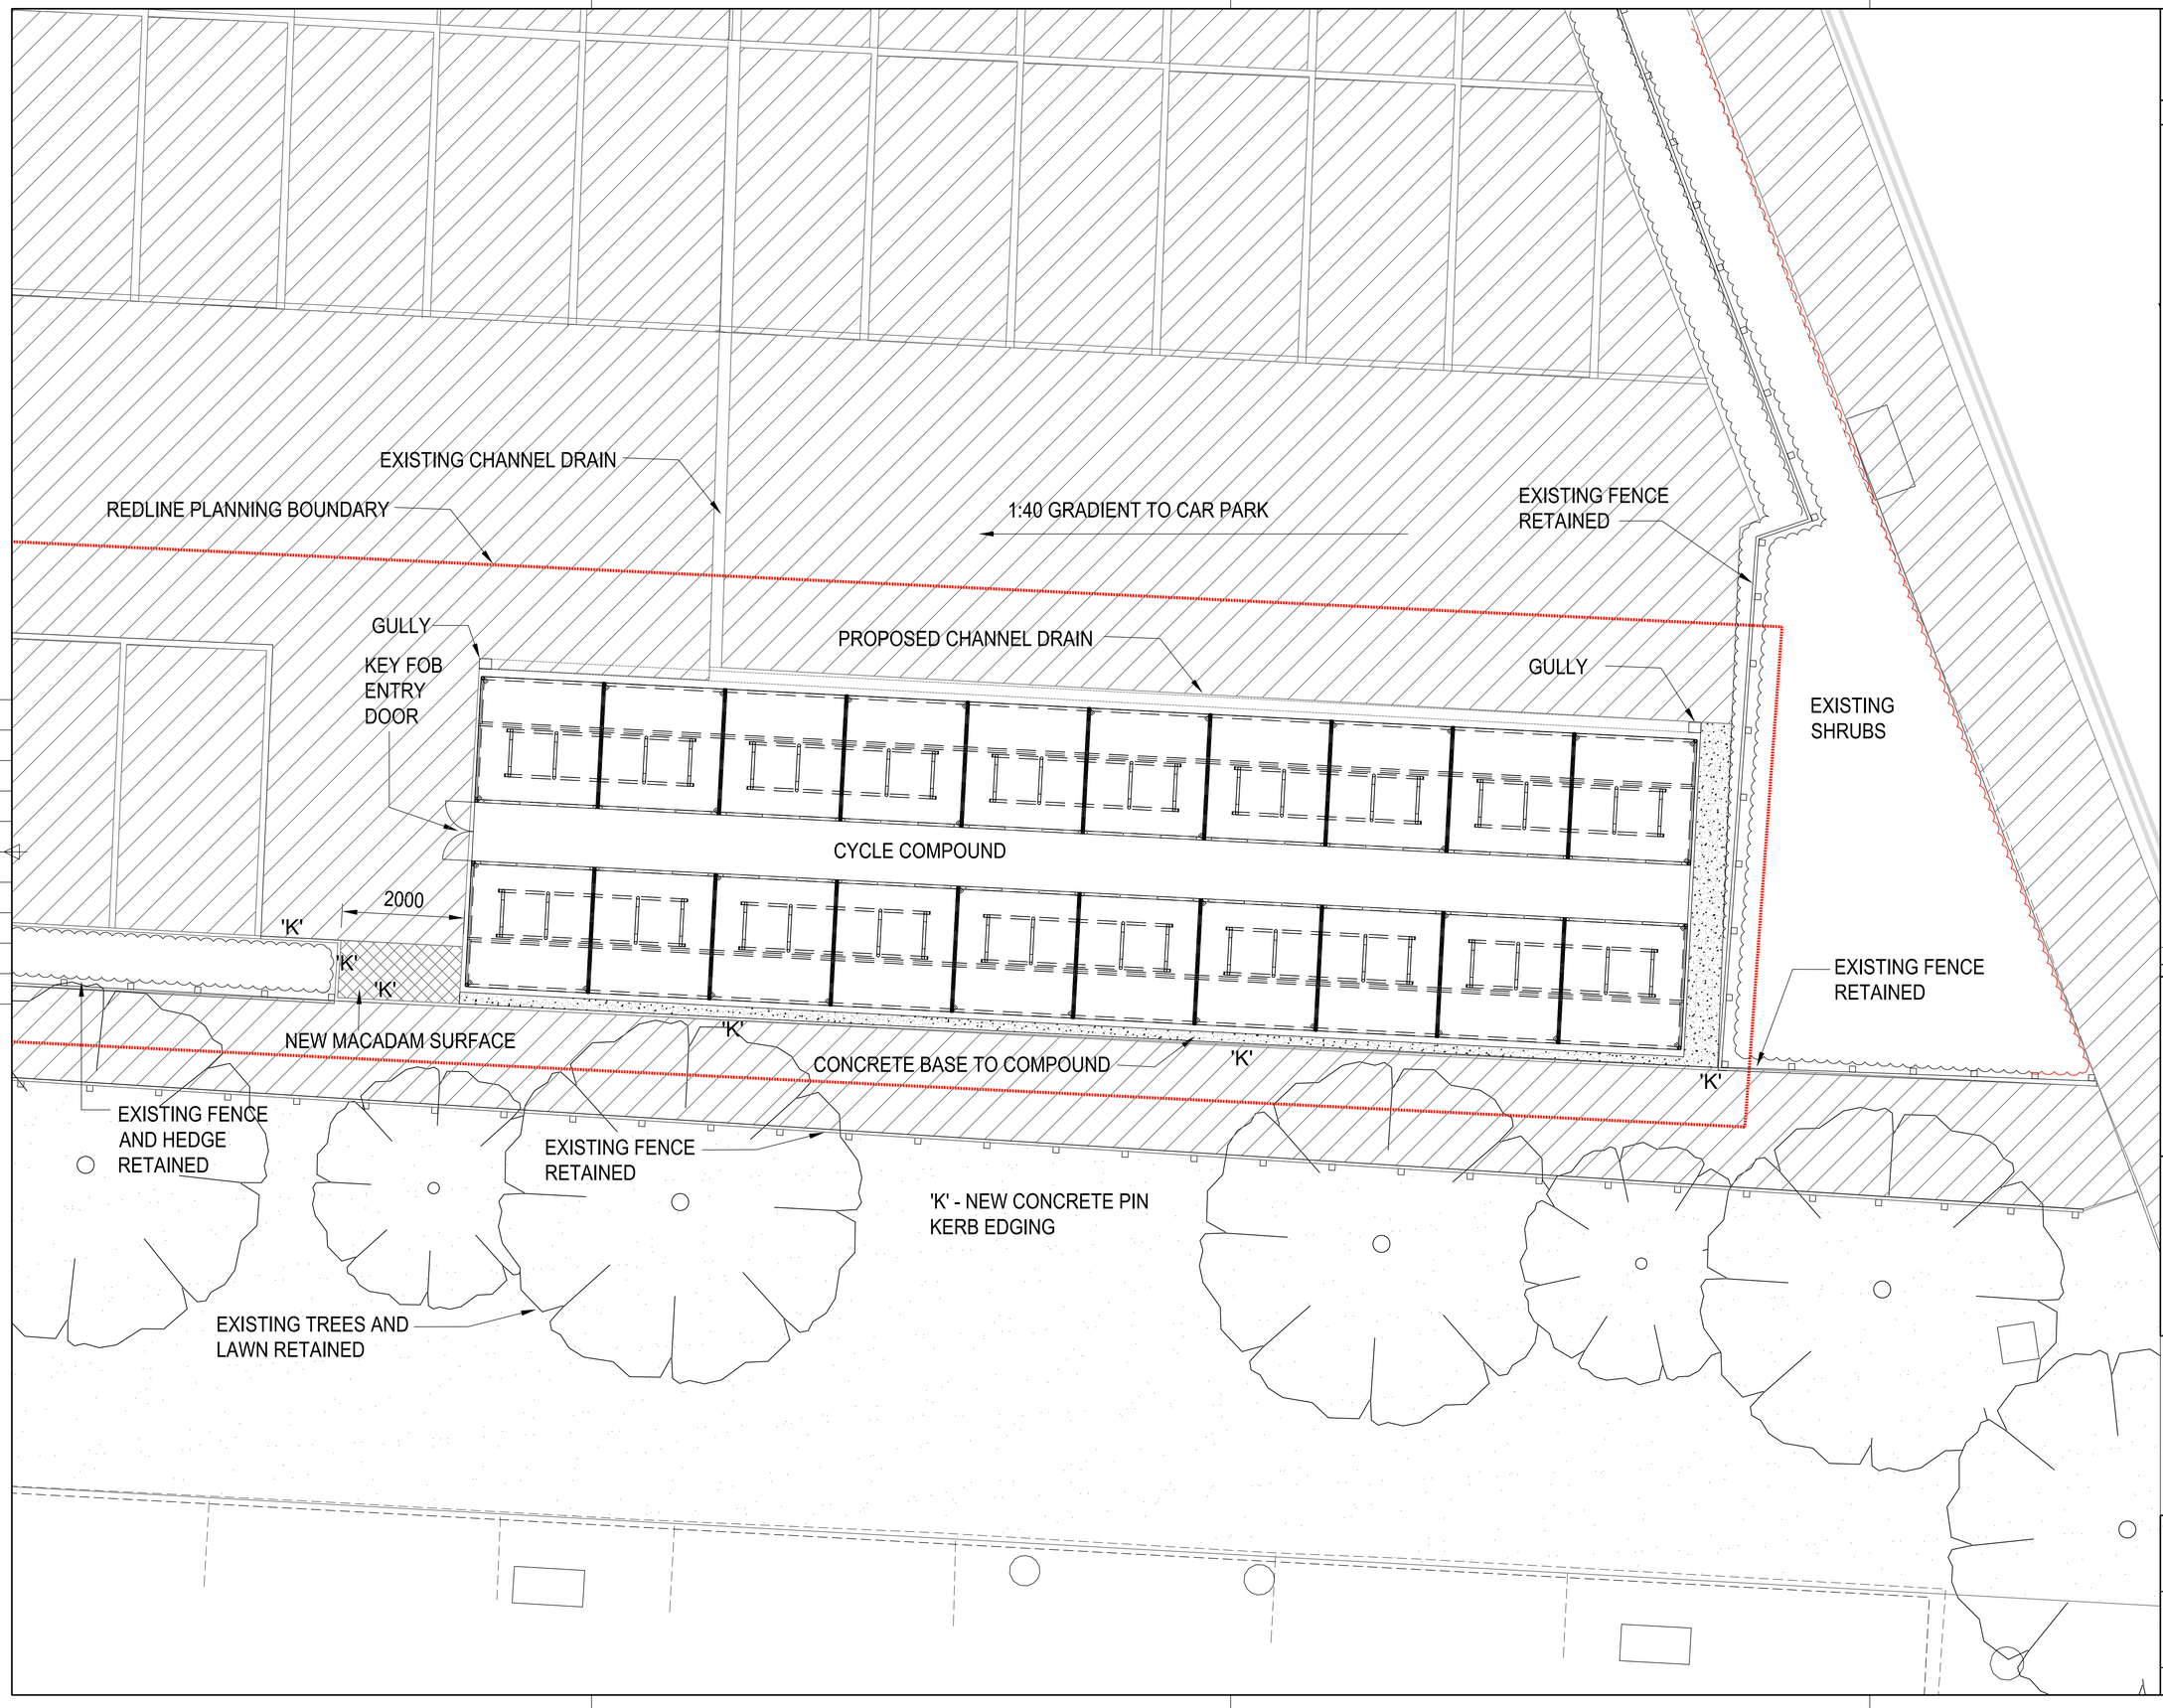


BUILDING DESIGN PARTNERSHIP SHALL HAVE NO RESPONSIBILITY FOR ANY USE MADE OF THIS DOCUMENT OTHER THAN FOR THAT WHICH IT WAS PREPARED AND ISSUED.

ALL DIMENSIONS SHOULD BE CHECKED ON SITE.

DO NOT SCALE FROM THIS DRAWING.

ANY DRAWING ERRORS OR DIVERGENCES SHOULD BE BROUGHT TO THE ATTENTION OF BUILDING DESIGN PARTNERSHIP AT THE ADDRESS SHOWN BELOW.

NOTES

TO BE READ IN CONJUNCTION WITH:
(9-)L110 - RED LINE BOUNDARY PLAN
(9-)L111 - LAYOUT PLAN
(9-)L112 - TREE CONSTRAINTS PLAN
(9-)L113 - CYCLE COMPOUND LAYOUT PLAN
(9-)L114 - CYCLE COMPOUND TYPICAL ELEVATION/SECTION

REVISION	DESCRIPTION	DRAWN	CHECKED	DATE
B	AMENDMENTS TO DRAINAGE LOCATION AND POSITION OF DOWNPIPES	EJB	JF	08.02.17
A	CYCLE COMPOUND SPECIFICATION REVISED. DIMENSIONS AMENDED FROM 20.6m x 5.3m TO 20m x 5.1m	EJB	JF	06.02.17
FIRST ISSUE		JF	DAW	21.12.16

KEY PLAN

CLIENT

MSP
MANCHESTER SCIENCE PARTNERSHIPS

BDP.

11 Ducie Street
P.O. Box 85, Piccadilly Basin
Manchester M60 3JA
United Kingdom
T +44 (0)161 828 2200
F +44 (0)161 828 2235
www.bdp.com

PROJECT TITLE
THE HUB - CYCLE COMPOUND
MANCHESTER SCIENCE PARKS

DRAWING TITLE
GREENHEYS PROPOSED CARPARK
DETAIL AREA

SCALE @ A1
1:100

DATE
DEC '16

PROJECT NUMBER
P2006149

DRAWING No.
(9-)L115

REVISION
B