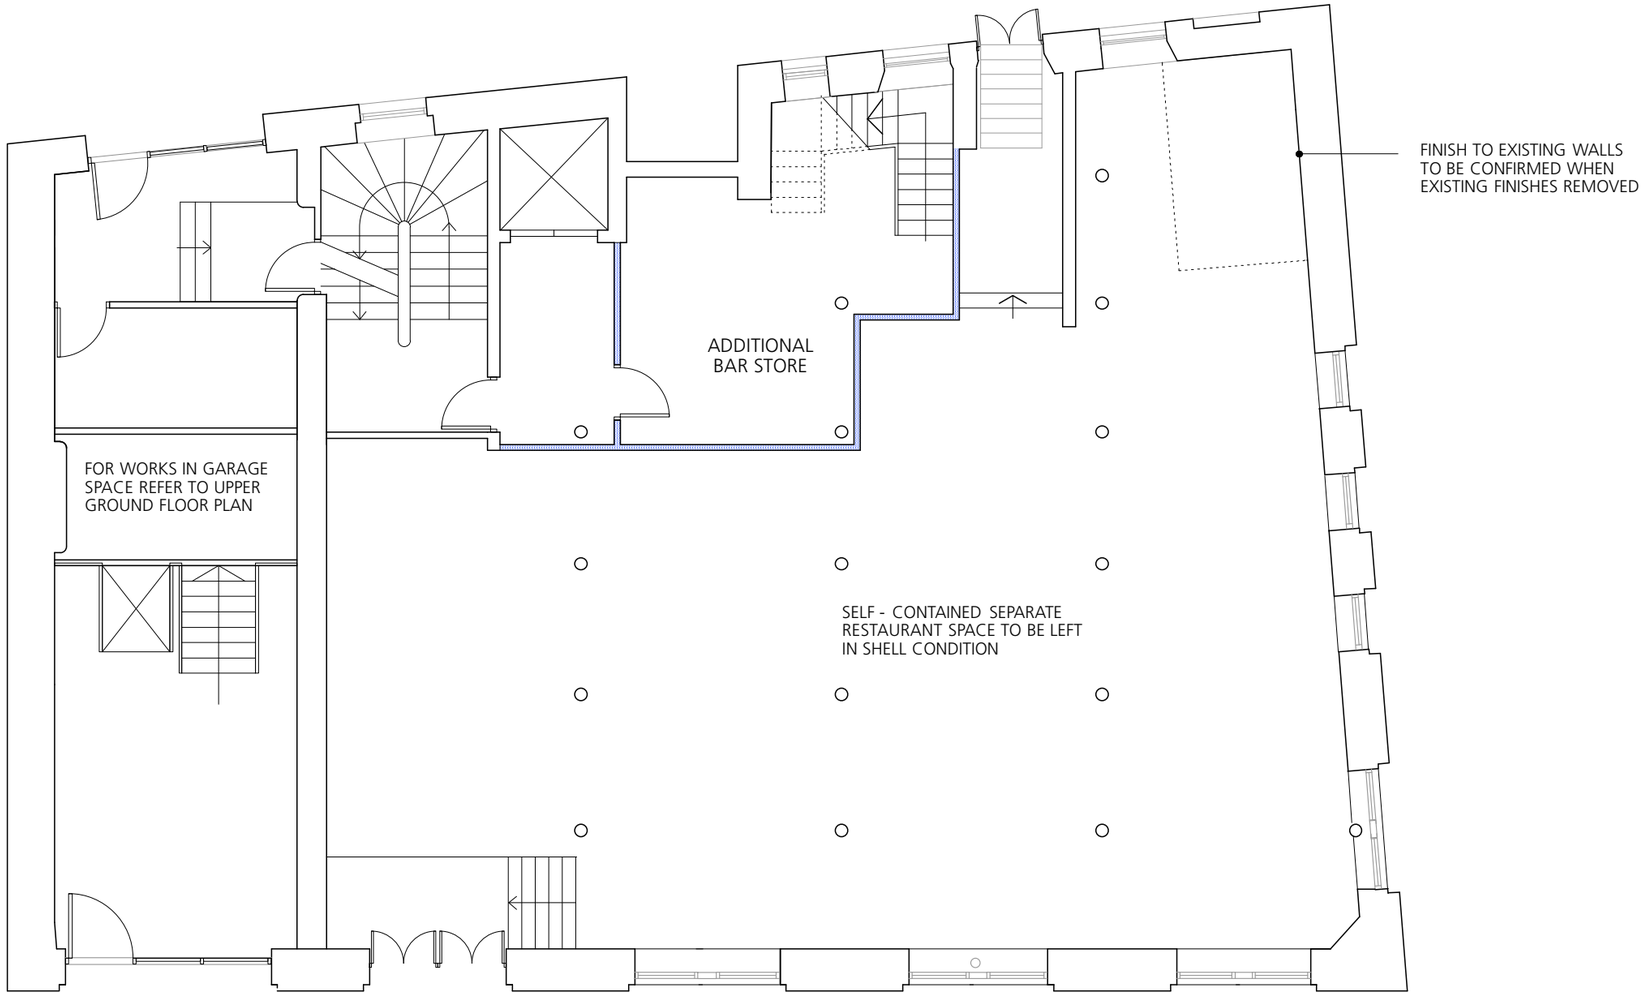


NOTES

FOR WORKS TO WINDOWS REFER TO DRAWINGS LD 3102 - 3109, AD 3102 - 3113 & SD 3101 - 3110

KEY

- NEW GYPROC CLASSIC STUD PARTITION WALL COMPRISING 1 x 15mm WALLBOARD EACH SIDE OF 70mm GYPROC C STUDS WITH 50mm ISOVER APR 1200 IN CAVITY - SPEC K10/110
- NEW GYPROC ROBUST STUD PARTITION WALL COMPRISING 1 x 15mm DURALINE BOARD EACH SIDE OF 70mm GYPROC C STUDS WITH 50mm ISOVER APR 1200 IN CAVITY - SPEC K10/120
- NEW GYPROC CLASSIC STUD PARTITION WALL COMPRISING 1 x 15mm FIRELINE BOARD EACH SIDE OF 70mm GYPROC C STUDS WITH 50mm ISOVER APR 1200 IN CAVITY - SPEC K10/130
- NEW GYPROC SHAFTWALL STUD PARTITION WALL COMPRISING 1 x 15mm FIRELINE BOARD TO OUTSIDE OF 70mm GYPFRAME STUDS WITH INNER LINING OF GYPROC COREBOARD - SPEC K10/140
- NEW 30/30 FR RATED GLAZED SCREEN AND DOOR - SPEC L10/560
- NEW COMPOSITE METAL PANELS FORMING STORE ENCLOSURE - SPEC TO BE CONFIRMED
- NEW FRAMELESS GLAZED SCREEN AND DOOR - SPEC L10/570
- EXTENT OF NEW LIME PLASTER / PATCHING TO EXISTING WALLS - SPEC M20/110
- EXTENT OF NEW 15mm WALLBOARD TO EXISTING TIMBER FRAME - SPEC K10/200
- EXTENT OF NEW ENCLOSURE TO PIPE DUCTS COMPRISING 1 x 15mm WALLBOARD - SPEC K10/255
- EXTENT OF NEW 18mm PLY ON 1200mm HIGH STUD FRAME TO FORM BOXING BEHIND WCs - SPEC K11/815

0 1 2 3 4 5
Metres

Rev A - 07/13
Restaurant storage area amended

Rev B - 05/15
Scope of works amended to suit restaurant/office scheme

TOTAL ARCHITECTURE
Architecture, Planning & Industrial Design
4 Ivy Mews
Burton Road
MANCHESTER
M20 1LD
t: 07989 535487
e: totalarchitecture@gmail.com

Key Plan & Northpoint

Client Mr G Low

Project **Fraser House Refurbishment**
36 Charlotte St, Manchester

Document **Internal Walls**
Proposed Lower Ground Floor

Status Tender

Scale & Date 1:100 @ A3 May 2013

Doc Ref 206 | LD | 2201 | B