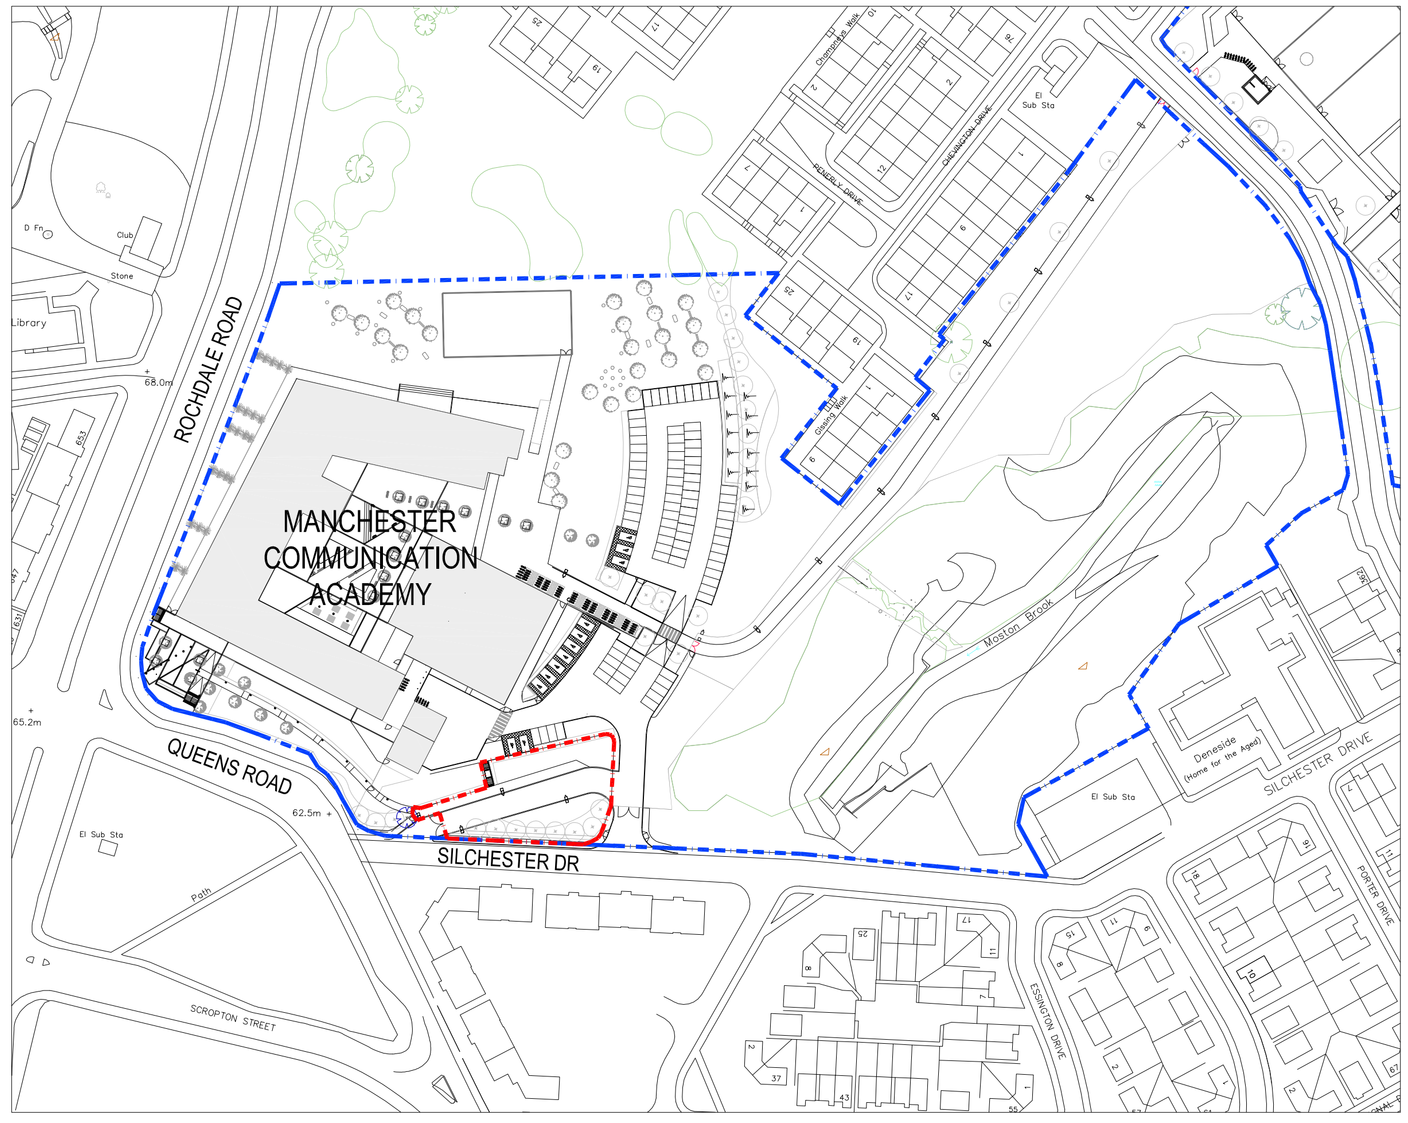


Notes

Copyright: All rights reserved.
This drawing must not be reproduced without permission.
This drawing must not be scaled. Dimensions are in millimetres unless specified.

North Point.

Key Plan.

Rev	Date	Revision Note	By	Check

EllisWilliams
Architects

Wellfield, Chester Road
Preston Brook WA7 3BA
T: +44 1928 752 200
F: +44 1928 795 953

Job title
MCPA - Temporary Reception Classrooms Block

Drawing title
Location Plan

Status		File Name		X-Ref File	
Planning					
Drawn by	date	checked by	date	Scale at A1	Scale at A3
PI	25-04-2014			1/1250	

Job No.	CPI cat.	Dwg No.	Revision
1944	AG(0-)	01	-

Contractors Drawing No.