
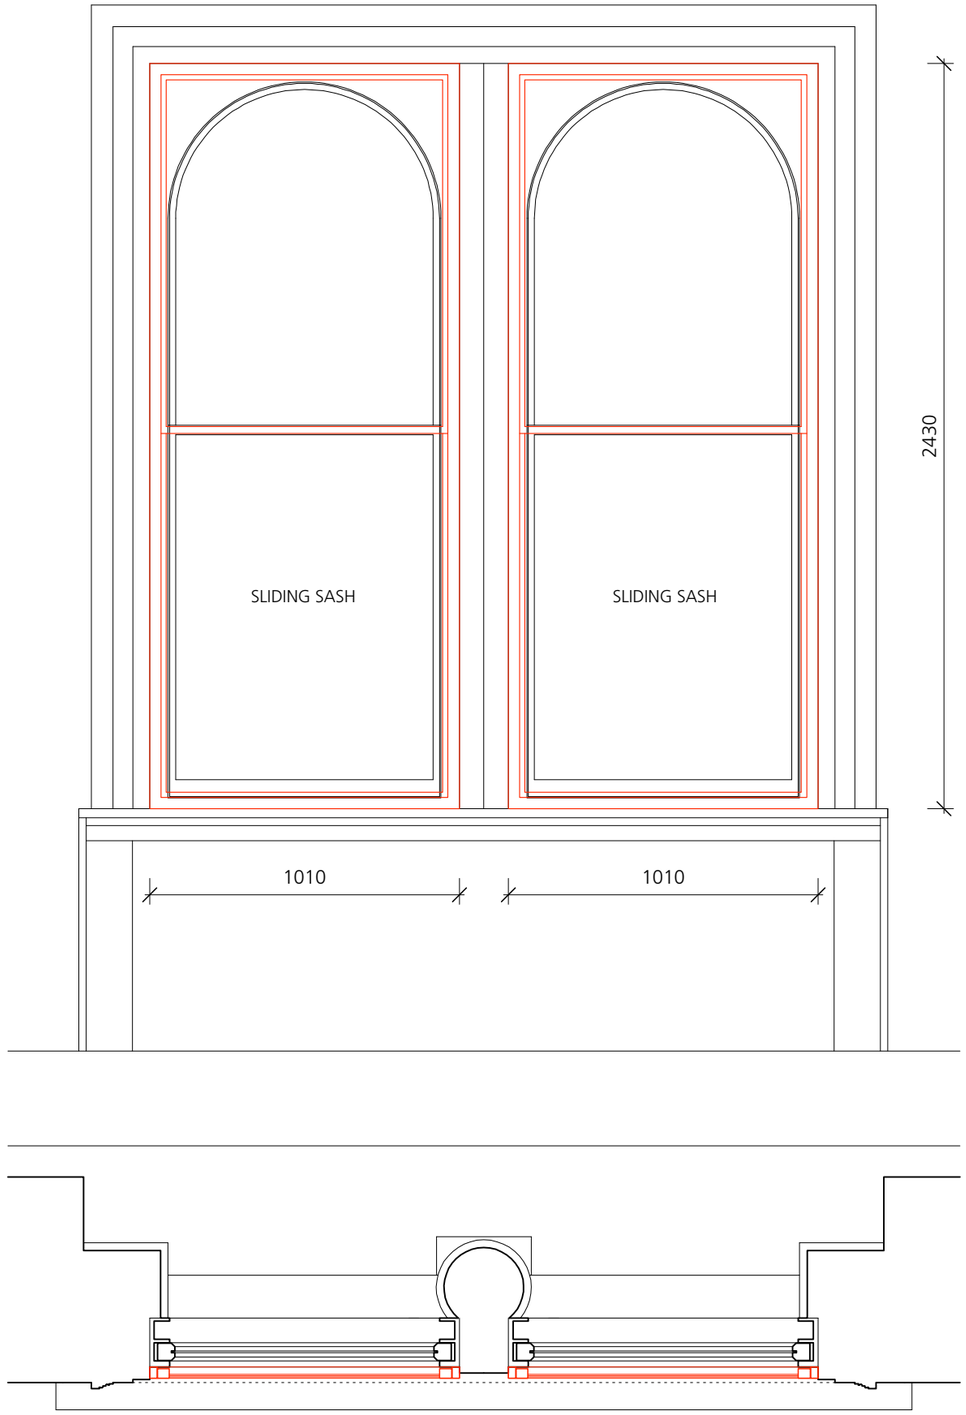


WINDOW TYPE 1A

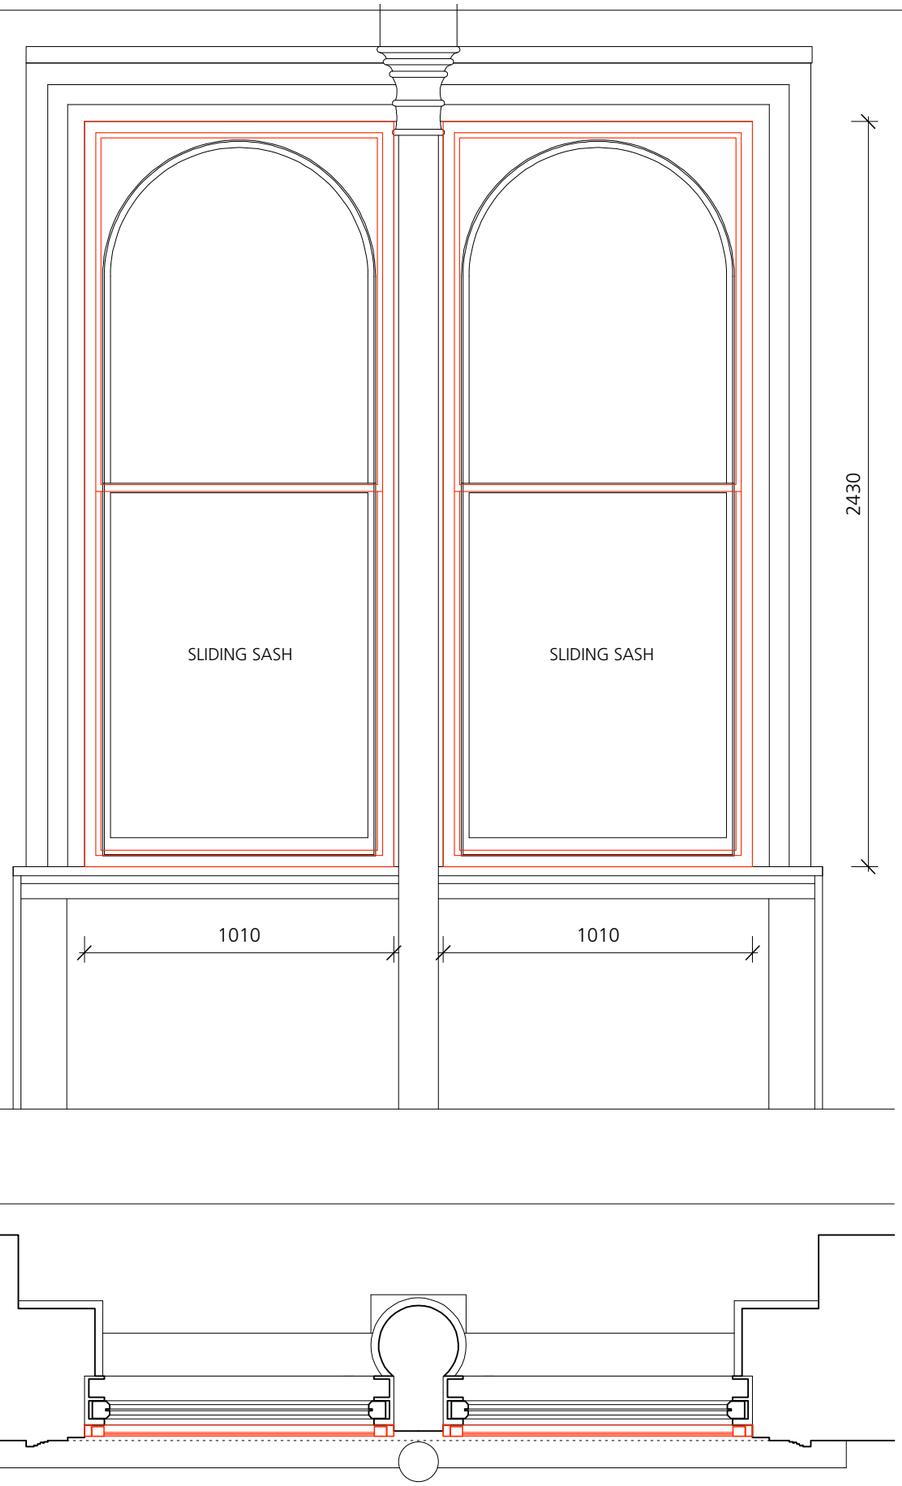

WINDOW TYPE 1B

These drawings are indicative of each type of existing window arrangement. See the Secondary glazing schedule 206 SE 3100 and layout drawings 206 LD 1102 - 1105 for locations of each type

All secondary glazing is to be aluminium framed vertical sliding sash type, powder coated to RAL 9010 all as specification clause L10/580

NOTE SECONDARY GLAZING SHOWN IN RED

Rev A - 07/13 - Glazing amended to vertical SS type

TOTAL ARCHITECTURE
Architecture, Planning & Industrial Design
218 Burton Road
MANCHESTER
M20 2LW
t: 07989 535487
e: totalarchitecture@gmail.com

Key Plan & Northpoint

Client Mr G Low

Project **Fraser House**
36 Charlotte St, Manchester

Document **Secondary Glazing Window Type 1A/1B**

Status For information

Scale & Date 1:20 @ A3 July 2013

Doc Ref 206 | AD | 3123 | A