
Heaton Park Road
MANCHESTER

Application Red Line
Extent of Sainsbury's demise

Application Site Area
0.026 Acres - 0.011 Hectares

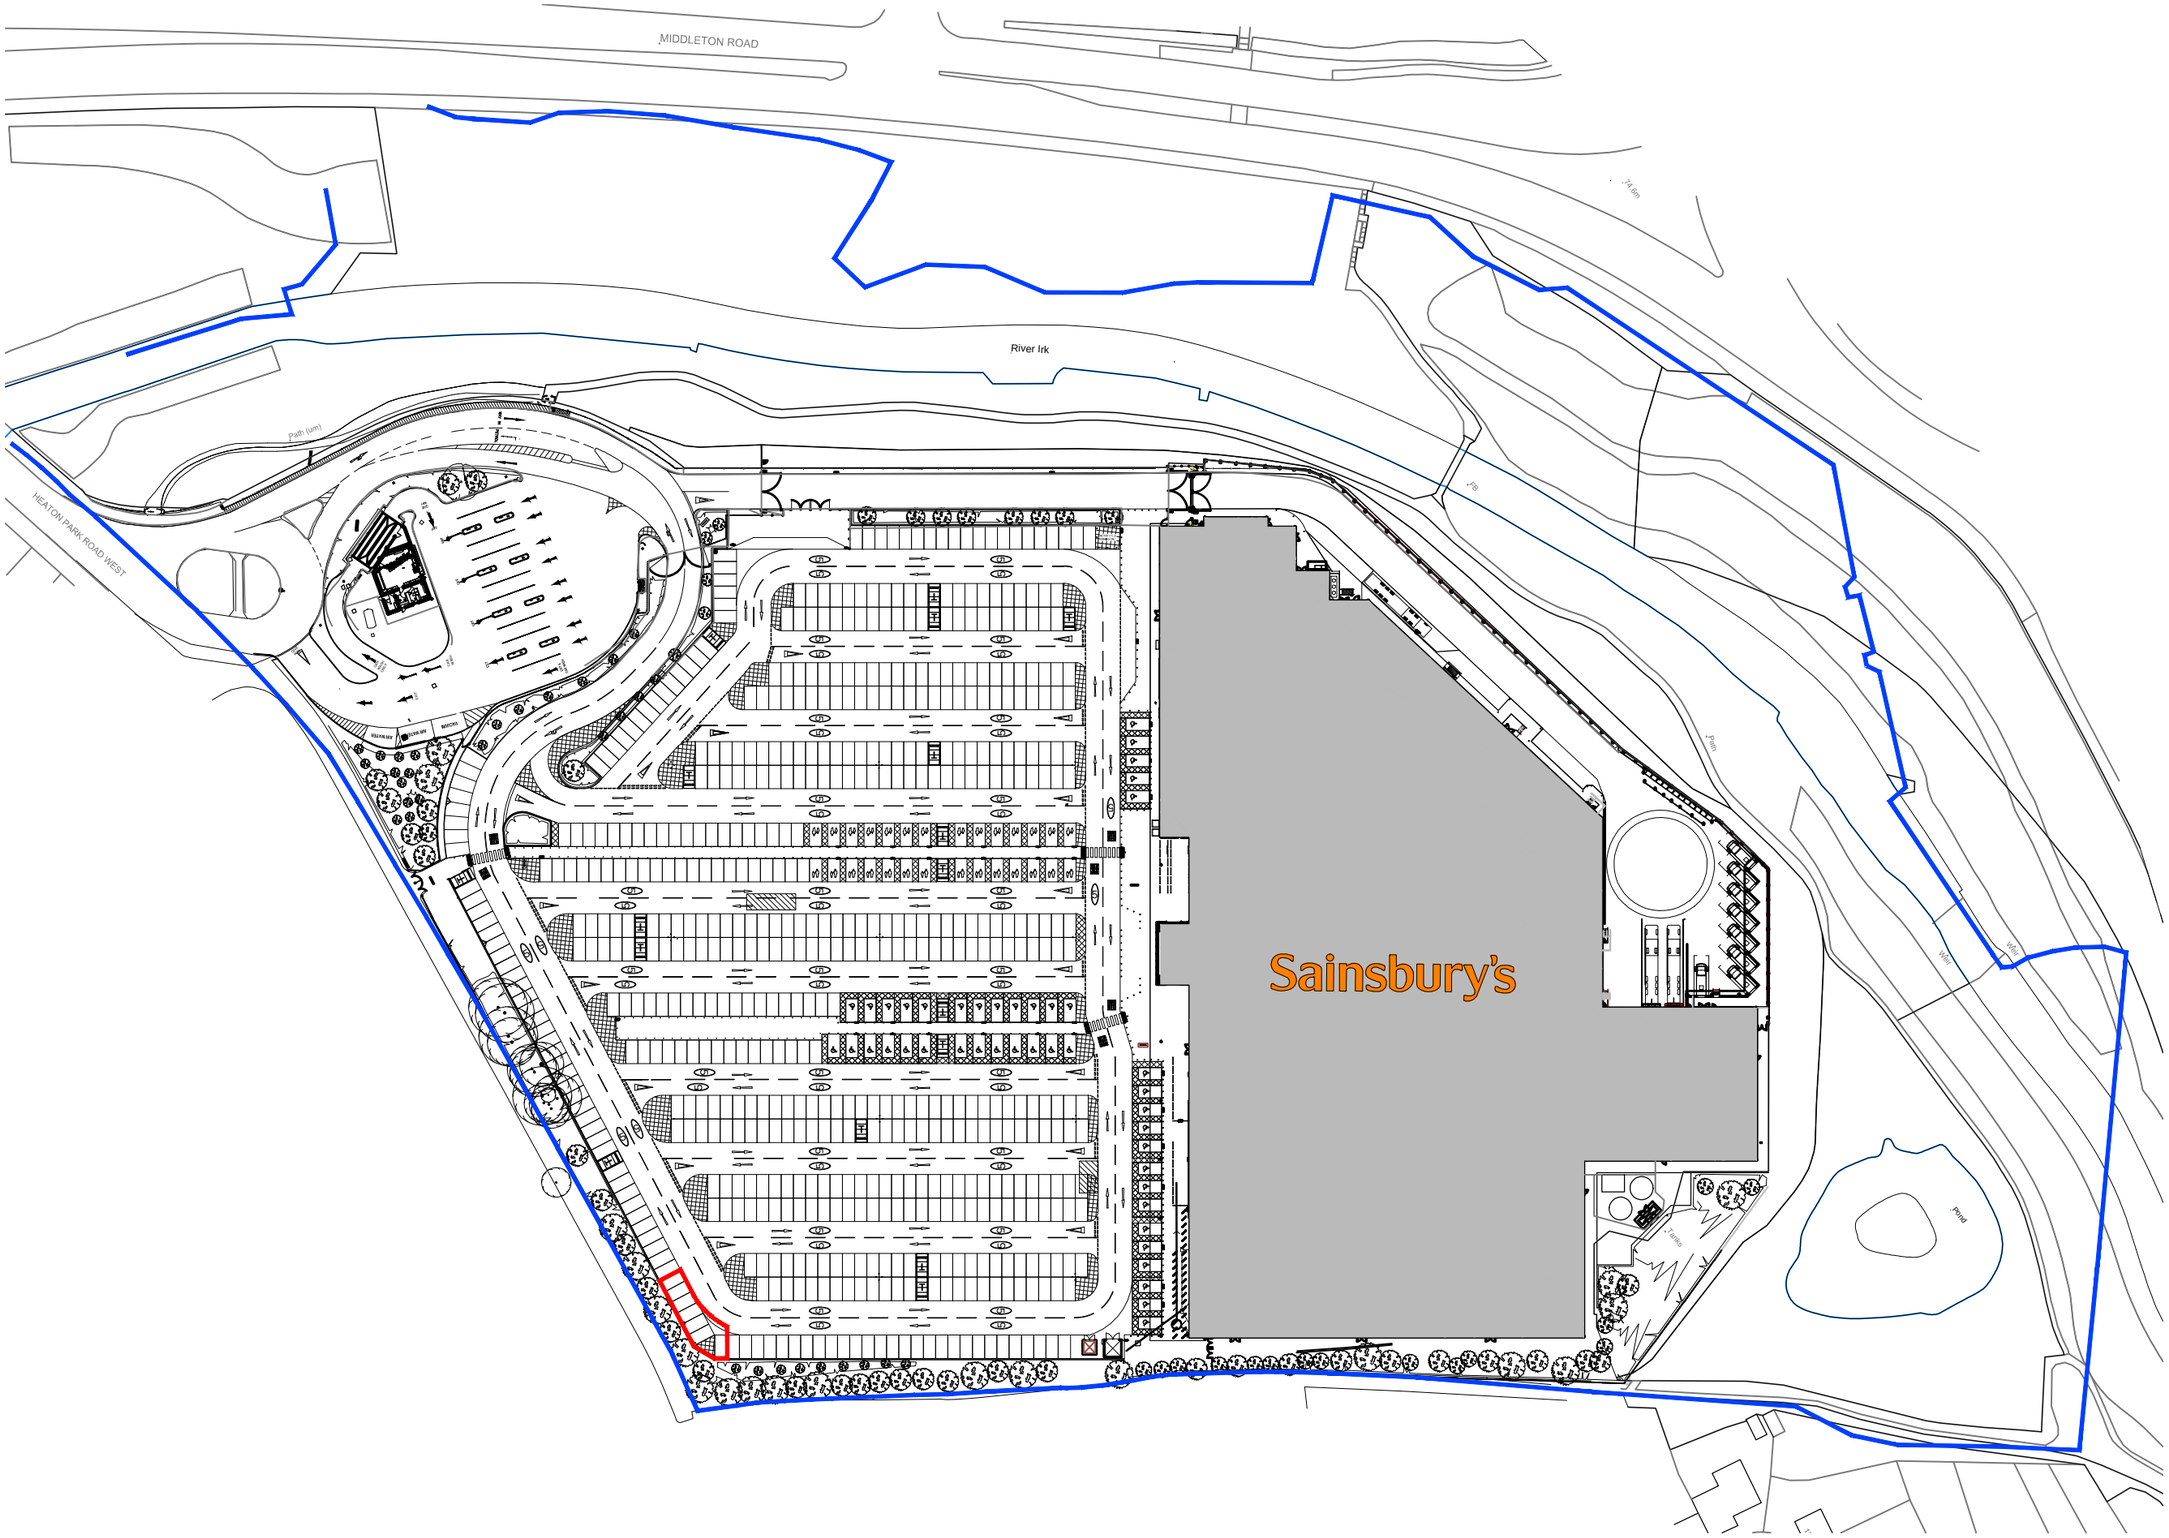

CLIENT

Sainsbury's
Supermarkets Ltd.

0m 25m 50m 75m 100m 125m

REV.	DESCRIPTION	DATE	INITIALS
-			-

All drawings are subject to full site survey. All dimensions are to be checked on site.

REV.	DESCRIPTION	DATE	INITIALS

ISSUE
PLANNING

CHQ ARCHITECTS
CHQ Architects Ltd.
The Maltings, 44 Whitehorse Street
Baldock, Hertfordshire SG7 6QQ
Telephone: (01462) 895110
Email: design@chq-architects.co.uk
www.chq-architects.co.uk

PROJECT
Heaton Park Road
MANCHESTER
M9 0QS

DRAWING
Site Location Plan

DATE	DRAWN
March 2016	RR
SCALE	CHECKED
1:1250@A3	-

CHQ.16.11665-PL01

Ordnance Survey® Information © Crown copyright. All rights reserved. Licence number AR100007392