

l to

ural

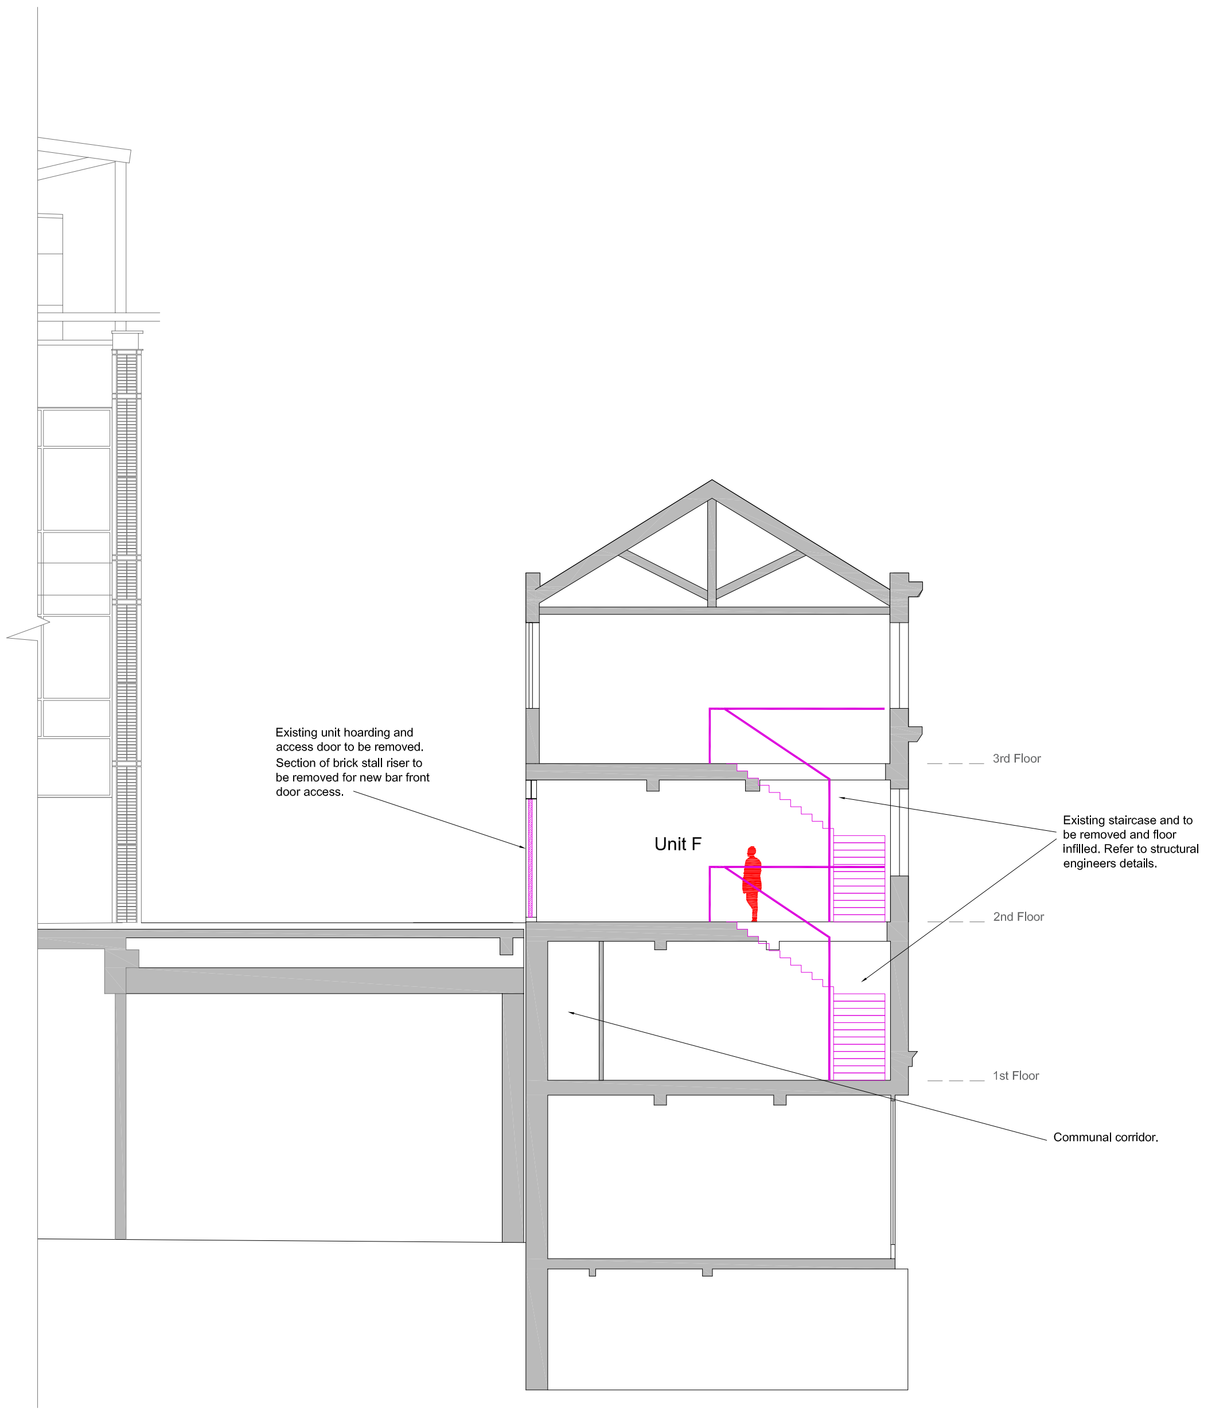

Proposed Section - Unit F @1:100

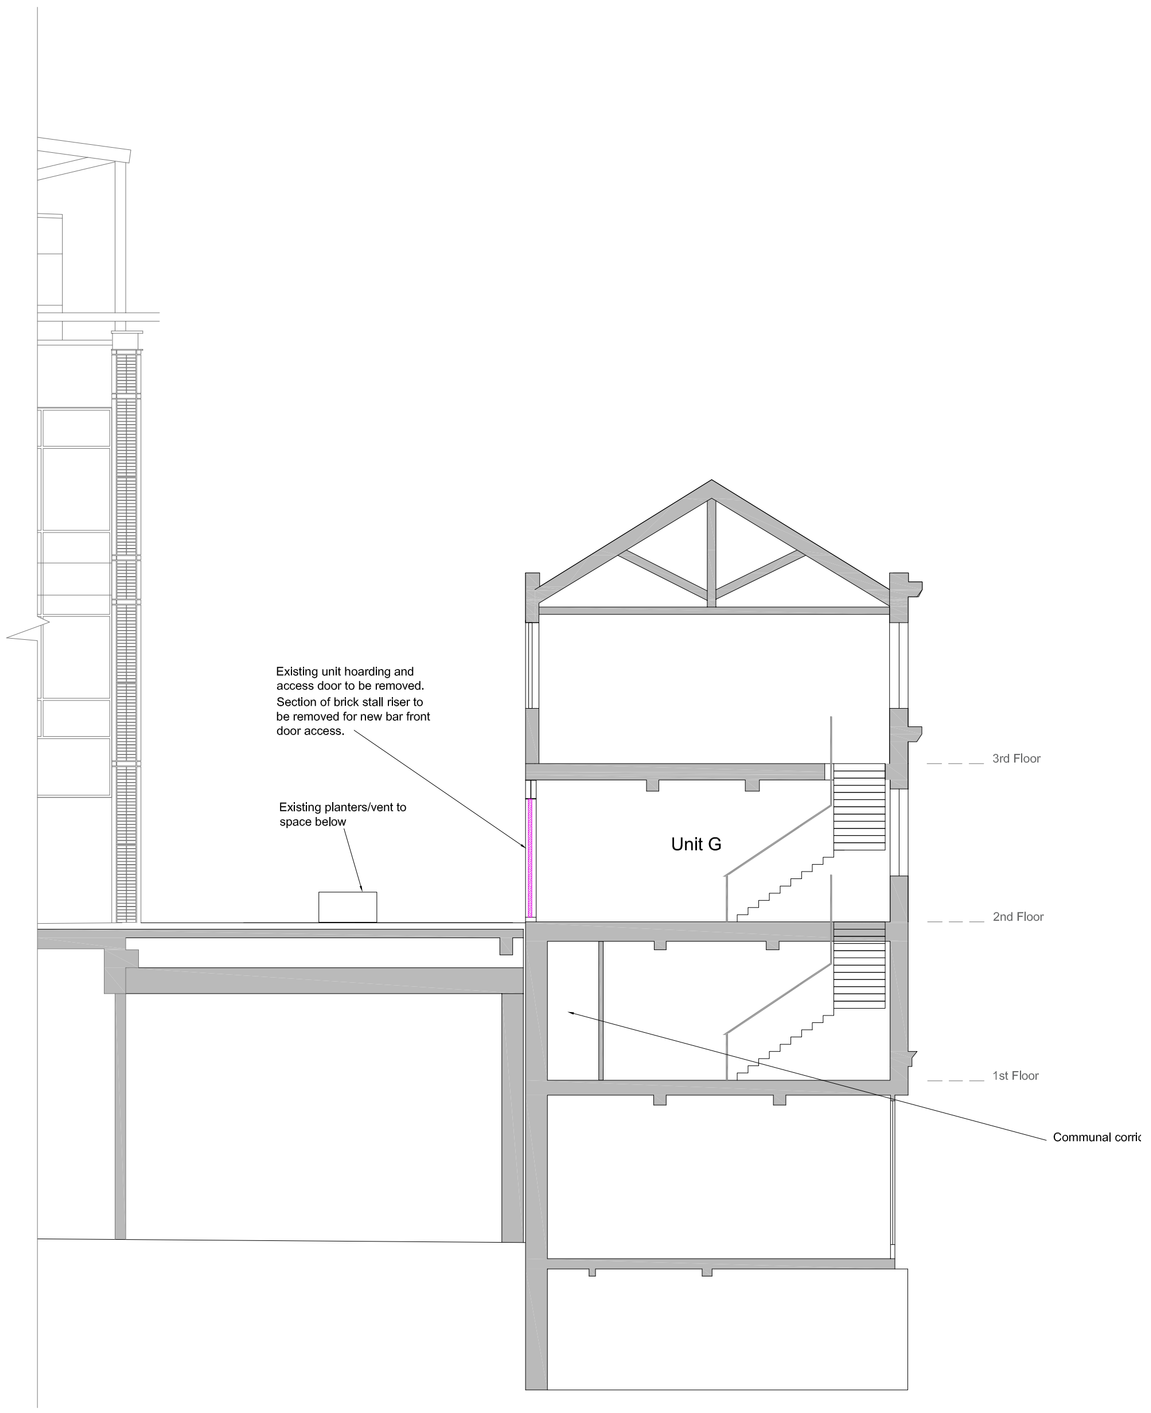

Proposed Section - Unit G @1:100

Demolitions	
	Items identified for removal / demolition. To be removed from site unless otherwise indicated.
	Existing Walls - to remain as existing
	Boundary for proposed works

PHAUS:

nudge@phaus.co.uk
0161 222 5141

22 Lever Street
Manchester M1 1EA
phaus.co.uk

DRAWING NUMBER: PH116-001.9 REV:
STATUS: FOR INFORMATION
CLIENT: B.EAT STREET
PROJECT NAME: B.EAT STREET
DRAWING TITLE: EXISTING UNIT SECTION - F & G
SCALE: 1:100@A1
DATE: 02.11.15
DRAWN BY: DB CHECKED BY: PS

REV: DATE: NOTE: BY:

NOTES
1. DO NOT SCALE FROM THIS DRAWING.
2. IF ANY DISCREPANCIES ARE FOUND, NOTIFY PHAUS.
3. THIS DRAWING IS THE PROPERTY OF PHAUS AND IS NOT TO BE REPRODUCED WITHOUT OUR CONSENT.
4. CONTRACTOR TO CHECK ALL DIMENSIONS ON SITE.

© Phaus, 2015. All Rights Reserved.