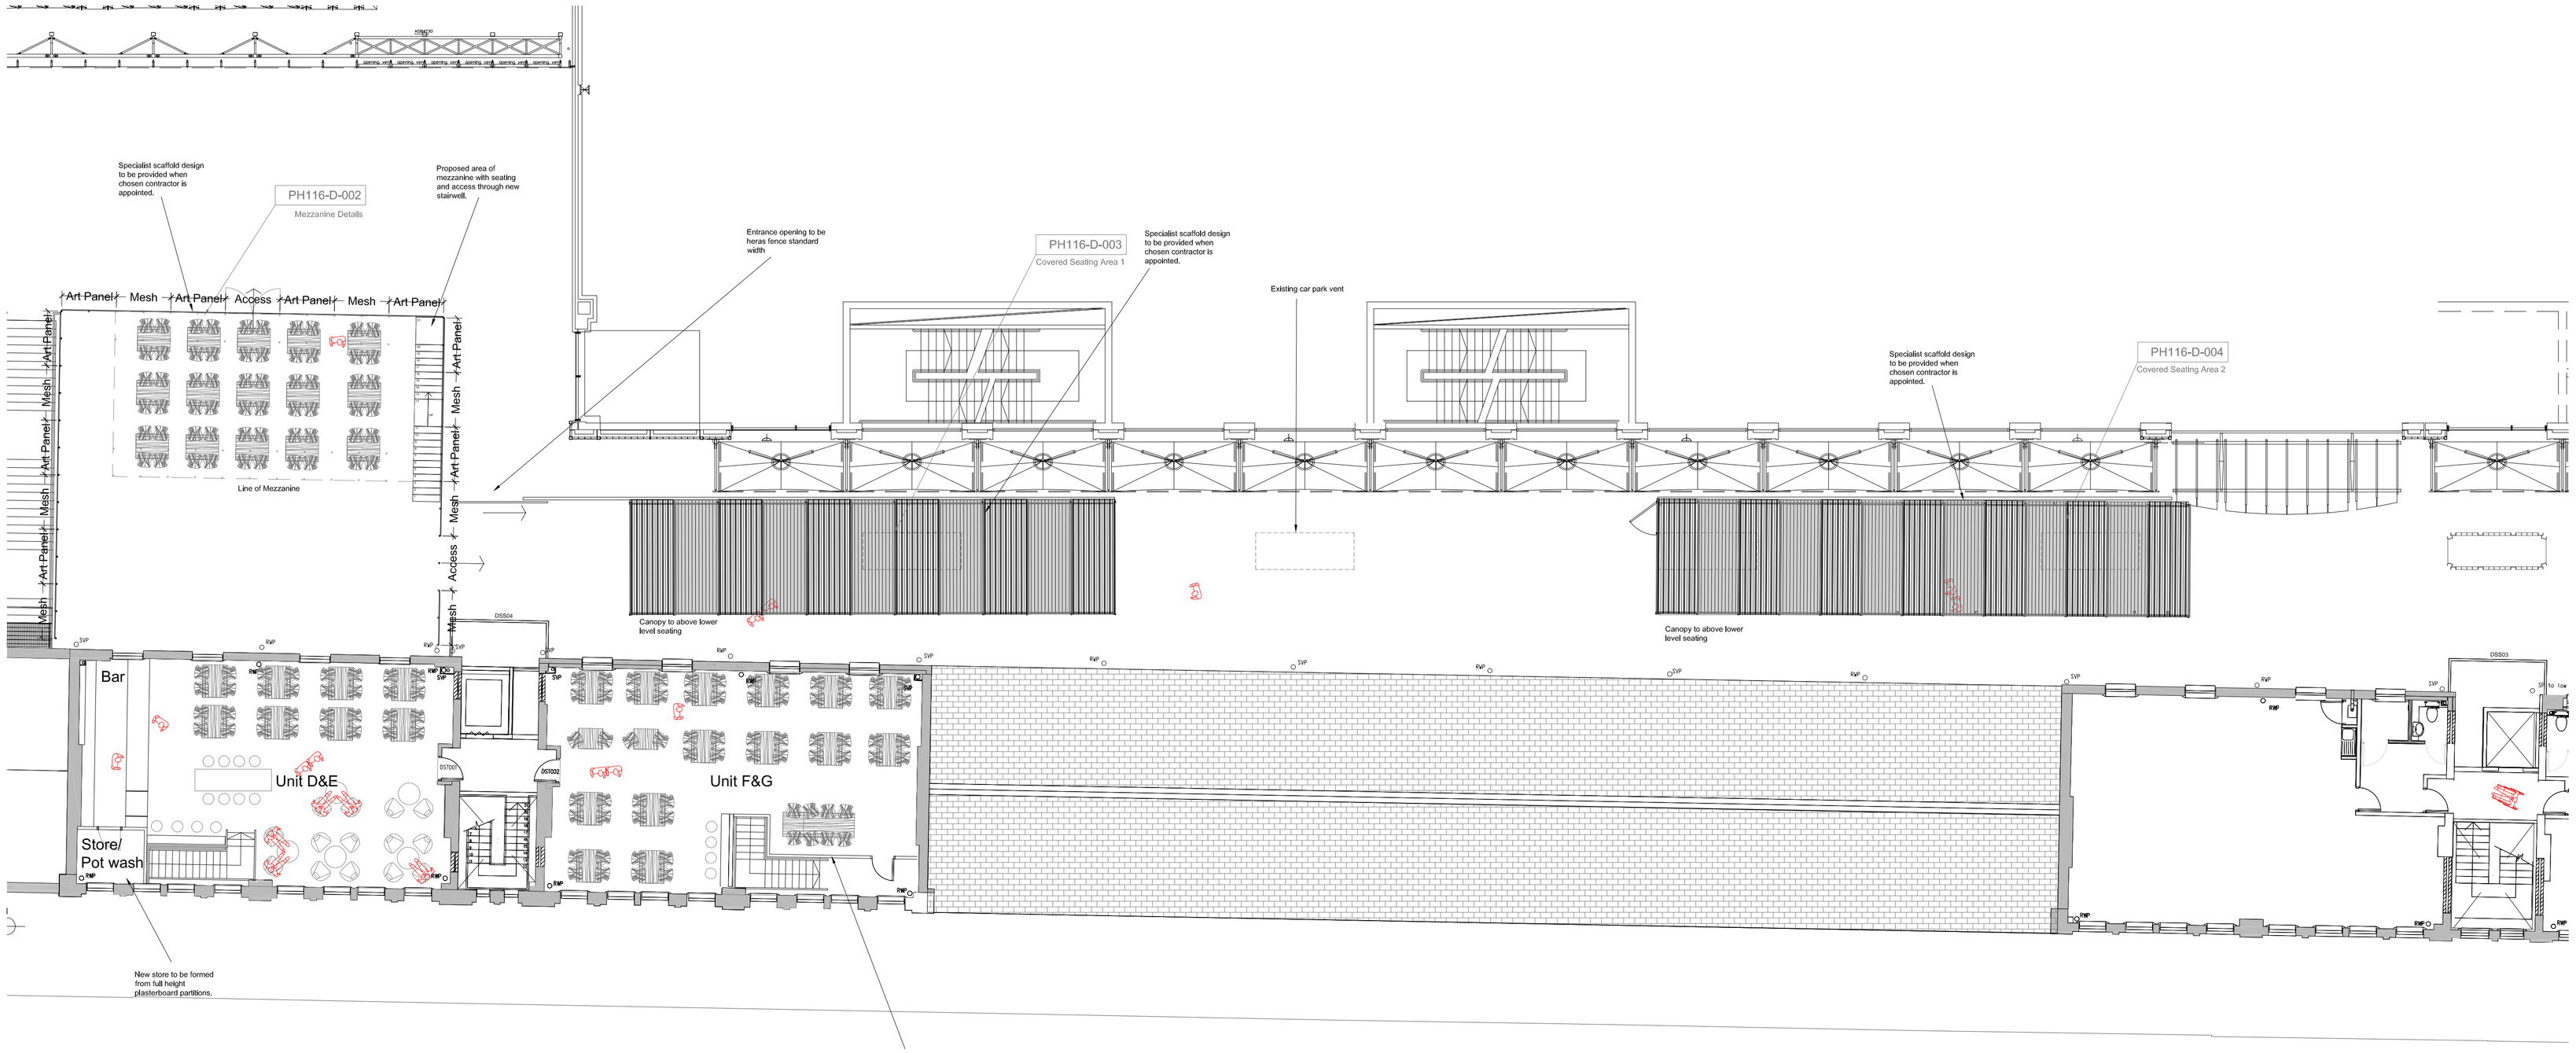


Proposed Plan Level Five (Third Floor) @1:125

Deansgate

PHAUS:
nudge@phaus.co.uk
0161 222 5141
22 Lever Street
Manchester M1 1EA
phaus.co.uk

DRAWING NUMBER: PH116-002.5 REV: C
STATUS: FOR INFORMATION
CLIENT: B.EAT STREET
PROJECT NAME: B.EAT STREET
DRAWING TITLE: PROPOSED PLAN LEVEL FIVE (THIRD FLOOR)
SCALE: 1:125
DATE: 29.10.15
DRAWN BY: DB CHECKED BY: PS

REV:	DATE:	NOTE:	BY:
A	251115	AMENDMENTS FOLLOWING CLIENT FEEDBACK	PS
B	150116	REMOVAL AND COVERED SEATING DETAILS ADDED	GI
C	200116	AMENDMENTS FOLLOWING CLIENT FEEDBACK	GI

NOTES
1. DO NOT SCALE FROM THIS DRAWING.
2. IF ANY DISCREPANCIES ARE FOUND, NOTIFY PHAUS.
3. THIS DRAWING IS THE PROPERTY OF PHAUS AND IS NOT TO BE REPRODUCED WITHOUT OUR CONSENT.
4. CONTRACTOR TO VERIFY ALL DIMENSIONS ON SITE. DO NOT SCALE FROM THIS DRAWING.

© Phaus, 2013. All Rights Reserved.