Proposed

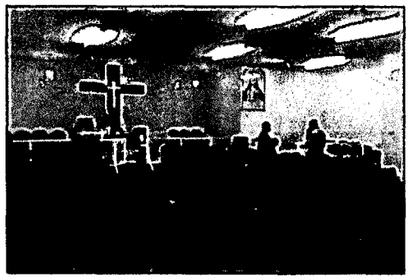

Interior View



Front Elevation



Gable End

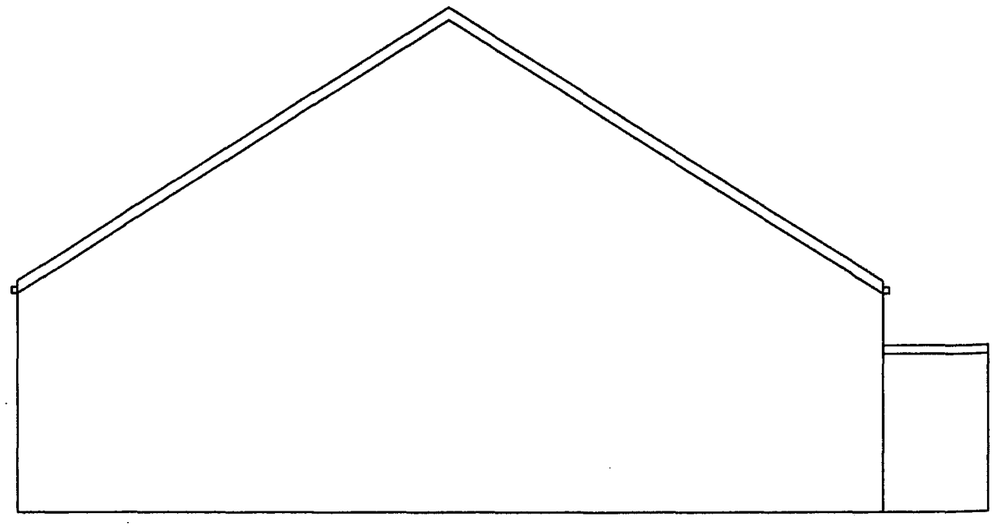

EXISTING
END ELEVATION

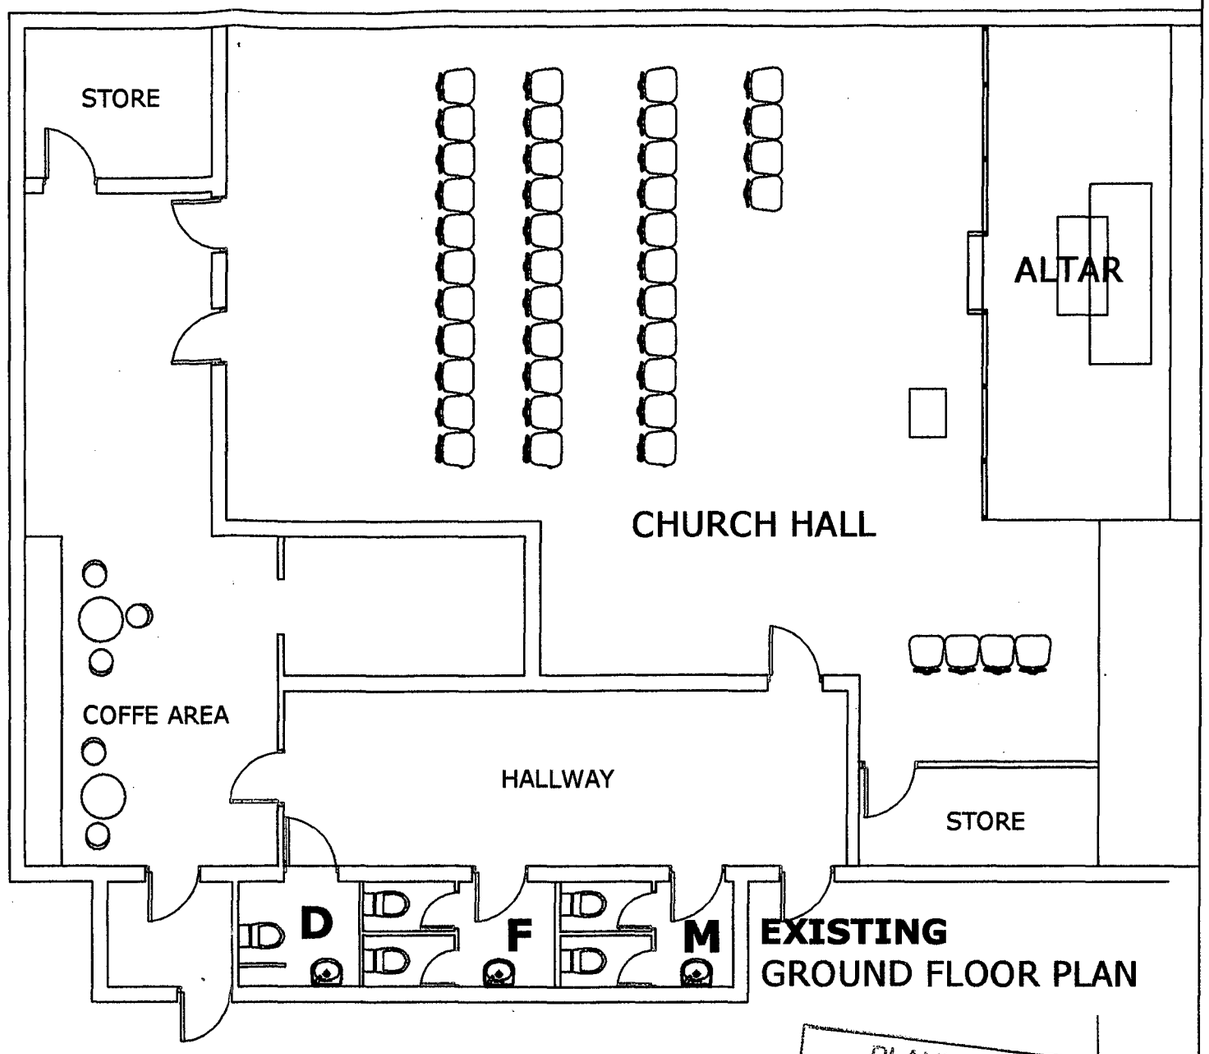

EXISTING
GROUND FLOOR PLAN

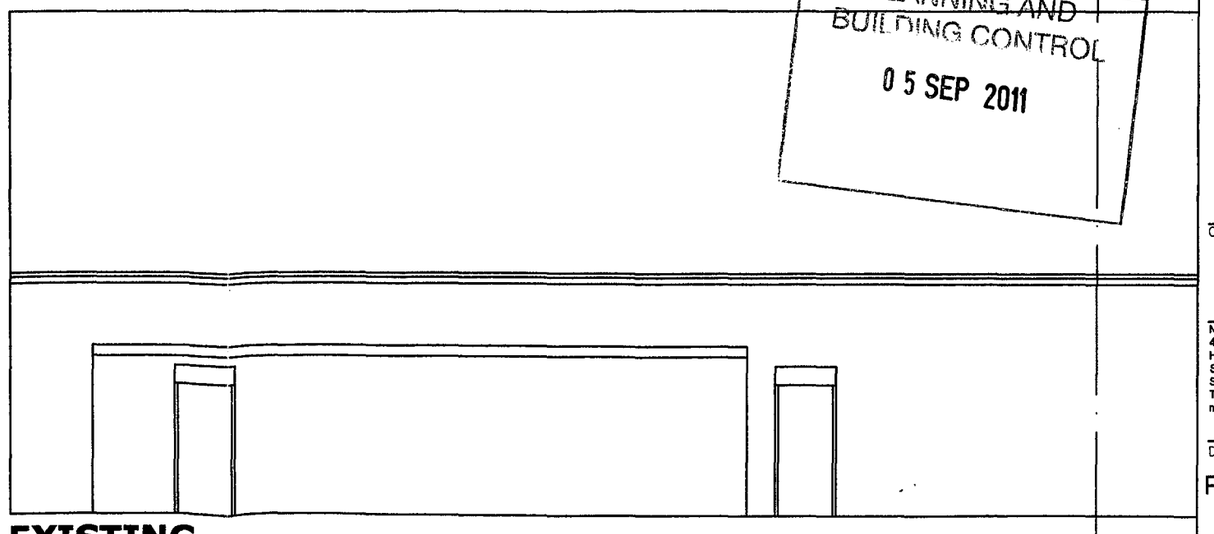

EXISTING
FRONT ELEVATION

PLANNING AND BUILDING CONTROL
05 SEP 2011

N.GEDAL
BA Hons Dip ARCH RIBA
ARCHITECT

CLIENT Celestial Church of Christ
Unit 3 Brookside Works
Industrial Estates
Moston
M9 4FP

Najib Gedal Architects
4 Rutters Lane
Hazel Grove
Stockport
SK7 5AY
Tel: 0161-419 - 9757
najibgedalarchitects@hotmail.com

DRAWING TITLE
Proposed plan

DRAWING No CC 01

SCALE 1:100

DATE 05.09.11