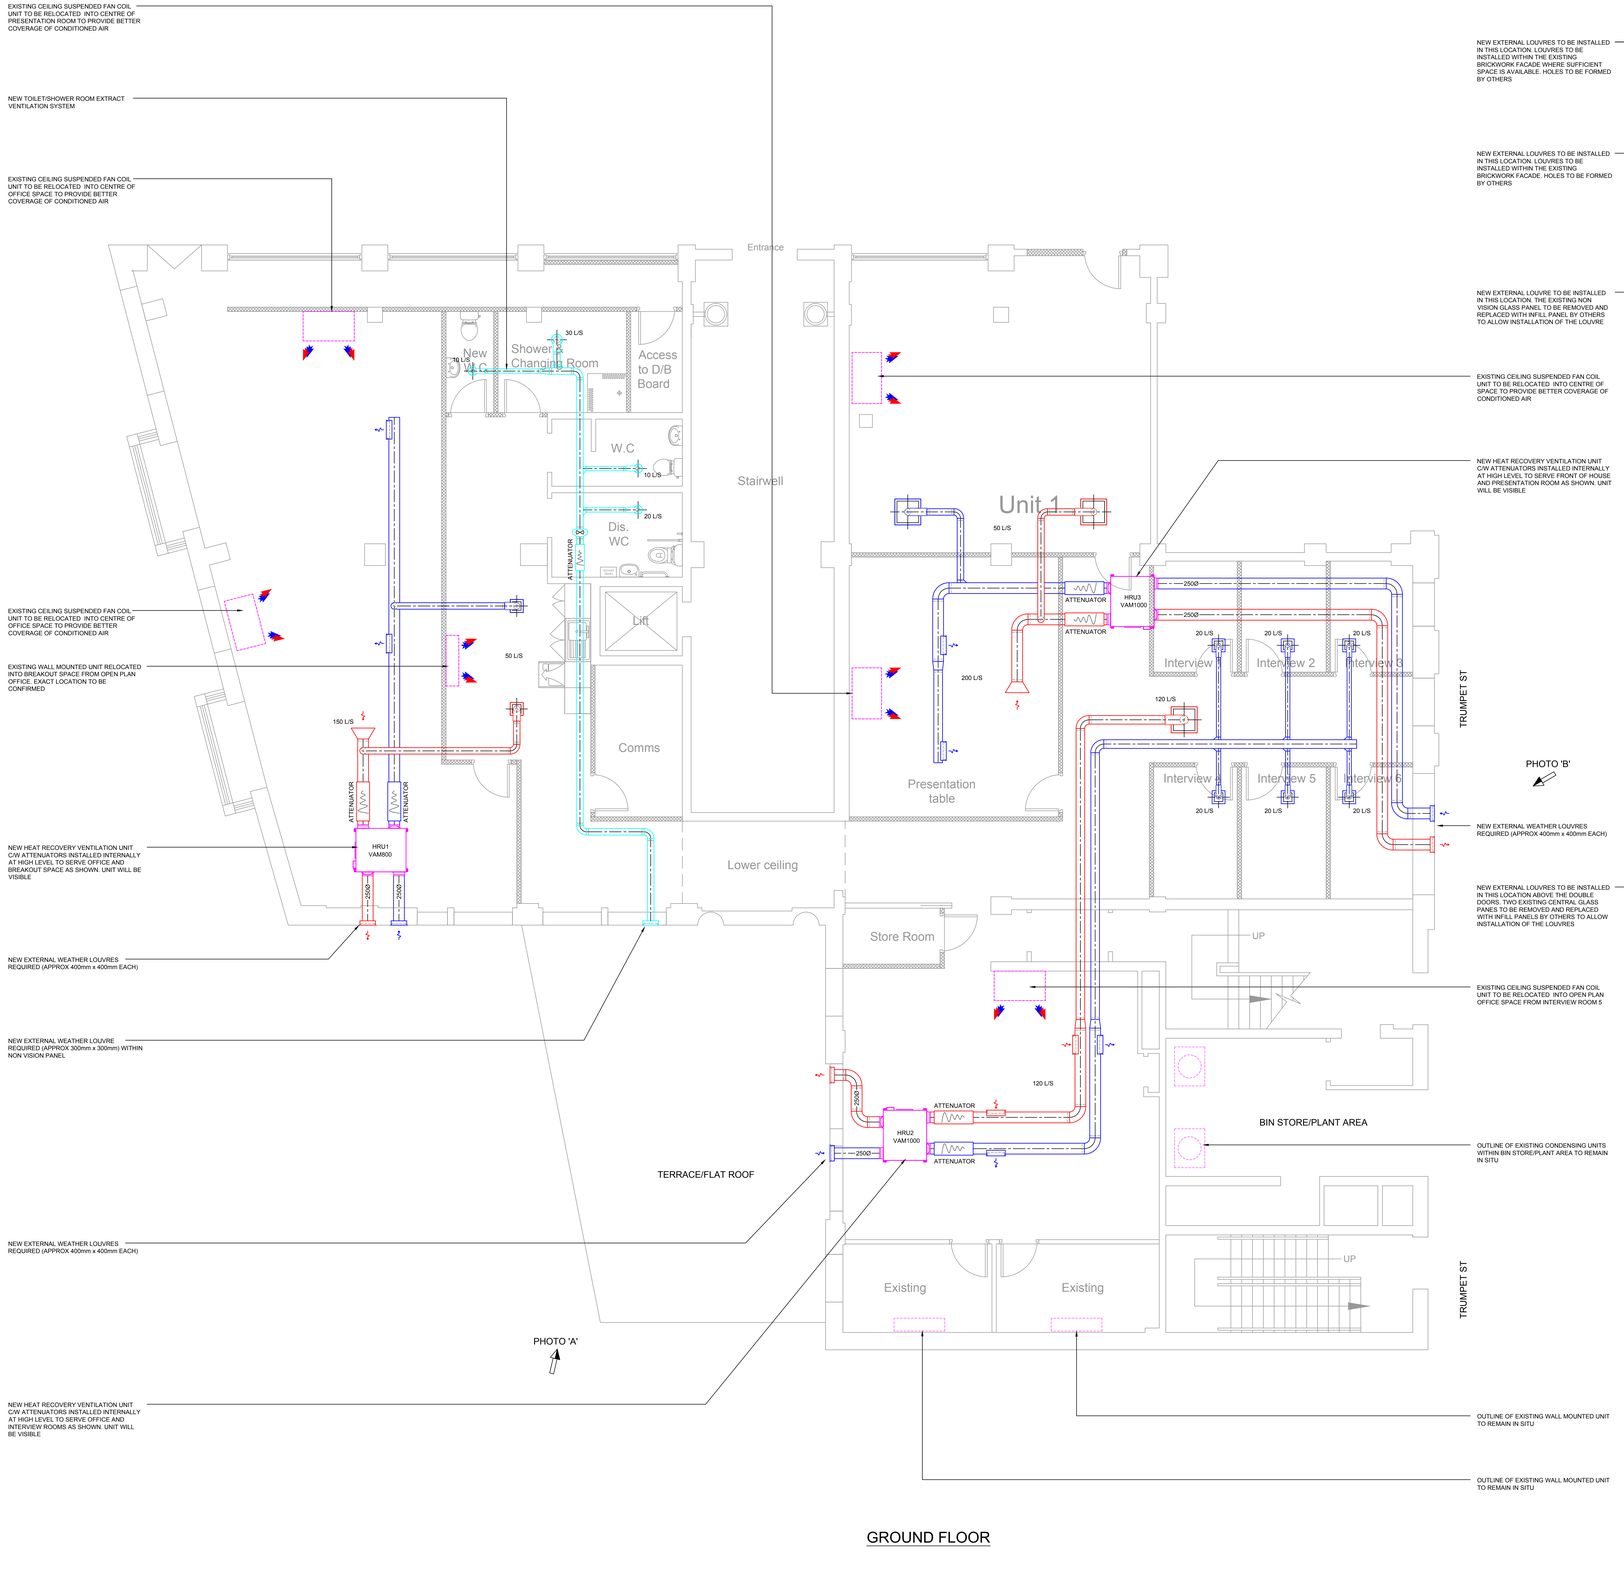


GROUND FLOOR

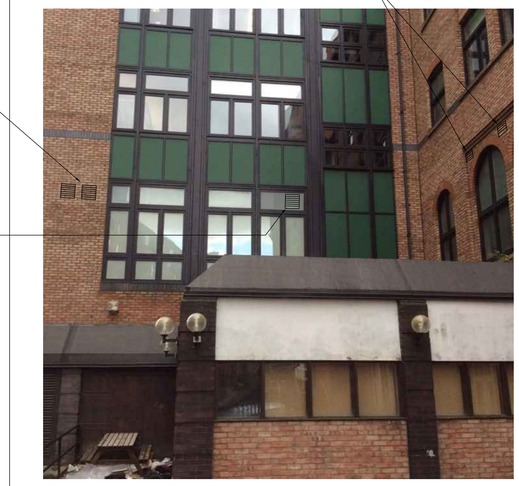


PHOTO 'A' - PROPOSED LOCATION OF NEW EXTERNAL LOUVRES AT REAR



PHOTO 'B'
PROPOSED LOCATION OF NEW LOUVRES WITHIN TRUMPET ST

ALL NEW VENTILATION SERVICES INCLUDING HEAT RECOVERY UNITS AND DUCTWORK TO BE EXPOSED

ROUTES OF NEW DUCTWORK INTERNALLY TO BE FINALISED ON SITE

POSITIONS OF FIRE DAMPERS WITHIN DUCTWORK TO BE CONFIRMED

REVISIONS

Rev	Comments	By	Date
A	Comms Room condensing unit repositioned. Photo A updated to show proposed location of new louvres in rear area	PW	18.11.15
B	Comms room AC unit omitted and outline of external louvres shown	PW	18.11.15

KEY OF ABBREVIATIONS

FCU	-	Fan coil unit
VCD	-	Volume control damper
OBD	-	Opposed blade damper
FD	-	Fire damper
MD	-	Motorised damper
PRD	-	Pressure relief damper
AHU	-	Air handling unit
ATT	-	Attenuator
CTA	-	Cross talk attenuator
AV	-	Air valve
DTG	-	Door transfer grille
FSC	-	Fan speed controller
SVP	-	Soil & vent pipe
C/W	-	Complete with
FFL	-	Finished floor level
TBC	-	To be confirmed
MCWS	-	Mains cold water supply
LPHW	-	Low pressure hot water
CHW	-	Chilled water
BCWS	-	Boosted cold water supply

Issue

FOR APPROVAL

S&G
Air Conditioning Contracts Limited
JAMES HOUSE
NEWPORT ROAD
ALBRIGHTON
WOLVERHAMPTON
WV7 3HA
TEL : 08447 707950
FAX: 08447 707951
contracts@sandgairconditioning.co.uk

This drawing is confidential and is the copy right property of the company. It must not be disclosed, loaned or copied to any other party without consent by S&G.
©
DO NOT SCALE FROM THIS DRAWING

Client
BARRIE BEARD

Project
AFCO
ALBION WHARF
ALBION STREET
MANCHESTER
M1 5LN

Drawing Title
PROPOSED AIR CONDITIONING AND VENTILATION SERVICES LAYOUT

Scale	Size	Date
1:50	A0	04.11.15
Drawn By: PW	Checked By: PW	Job No: E3077M
Drawing No: E3077M-SK01		Rev: B