

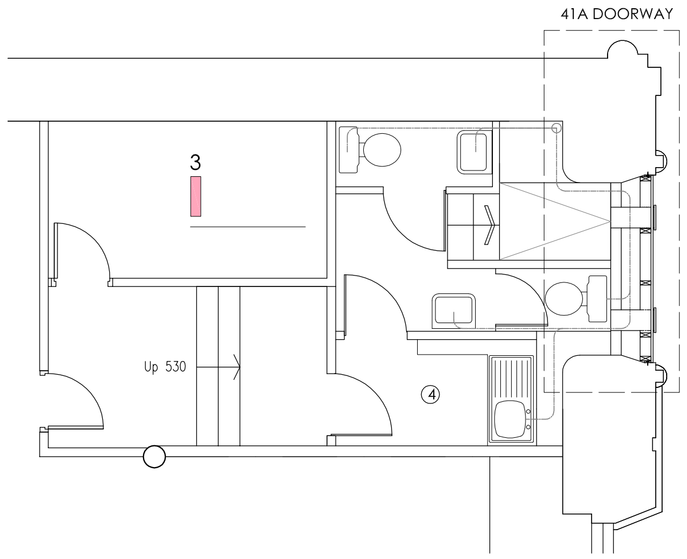



EXISTING PLAN @ 2-2
scale 1:50

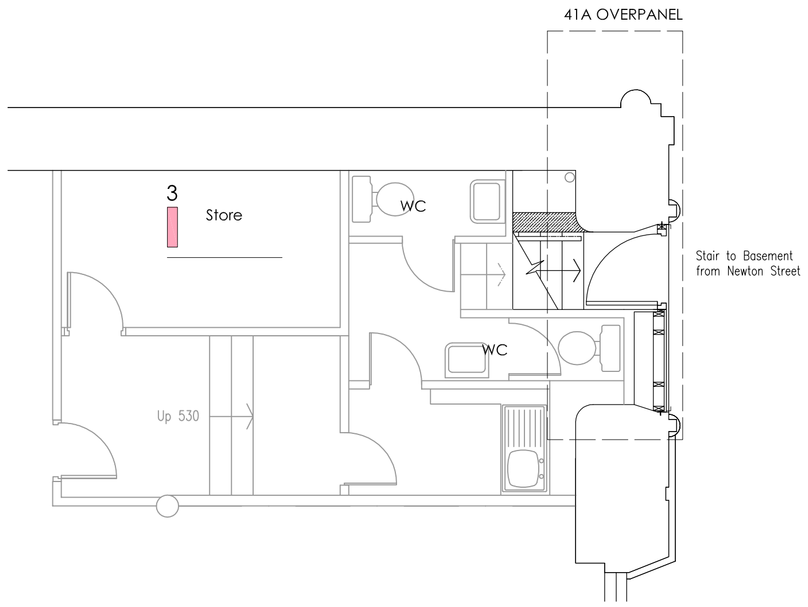


EXISTING PLAN @ 1-1
scale 1:50

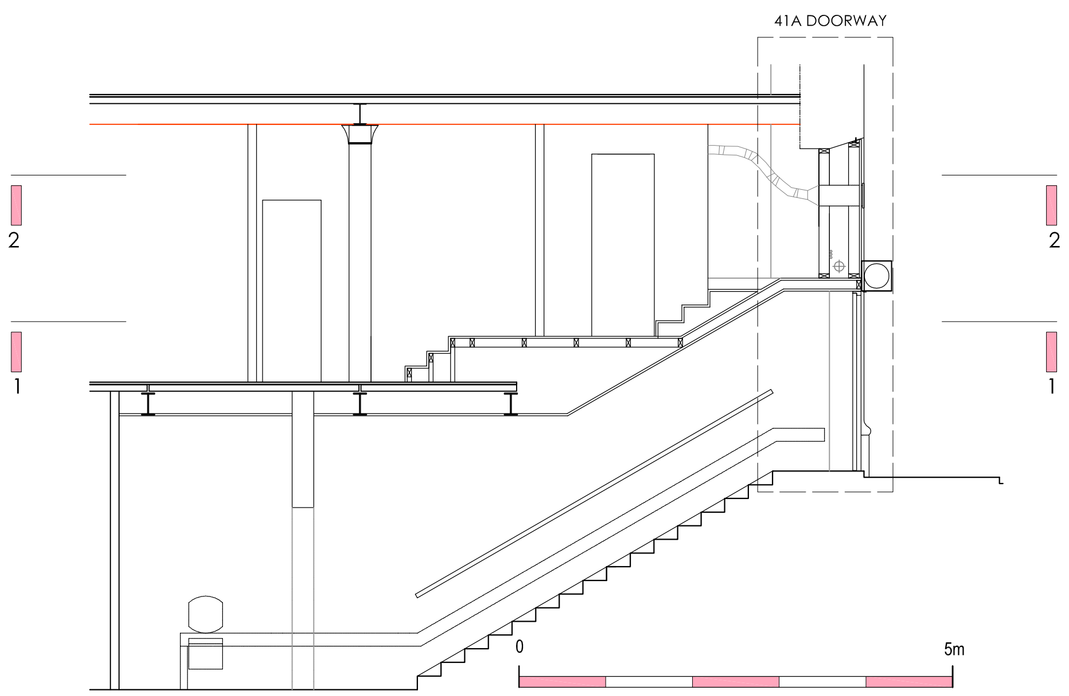

EXISTING SECTION 3-3 scale 1:50

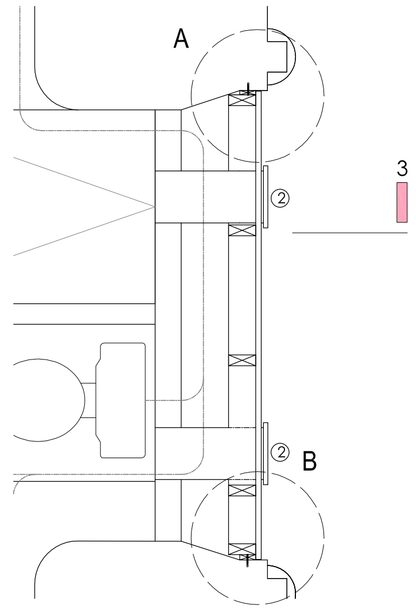

EXISTING PLAN @ 2-2
scale 1:20

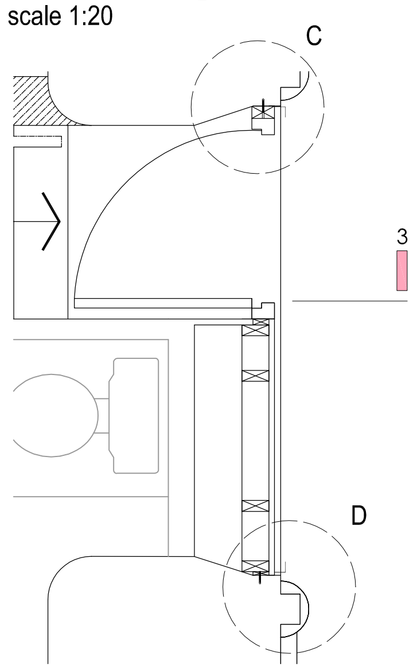


EXISTING PLAN @ 1-1
scale 1:20




EXISTING EXTERIOR VIEW

DETAIL "A" @1:5

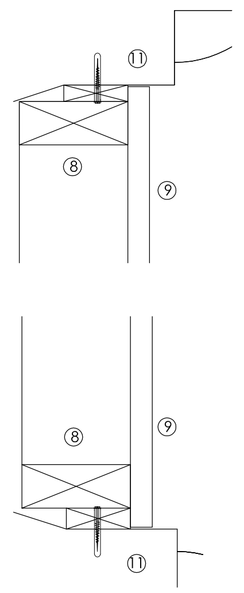


DETAIL "B"@1:5


DETAIL "C" @1:5

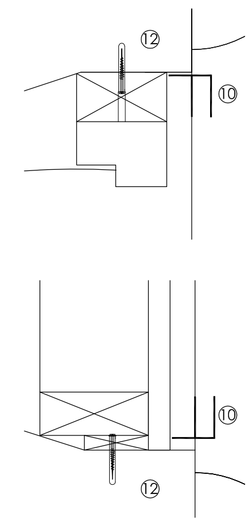

DETAIL "D"@1:5

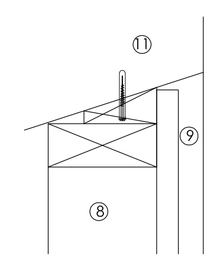

DETAIL "E"@ 1:5

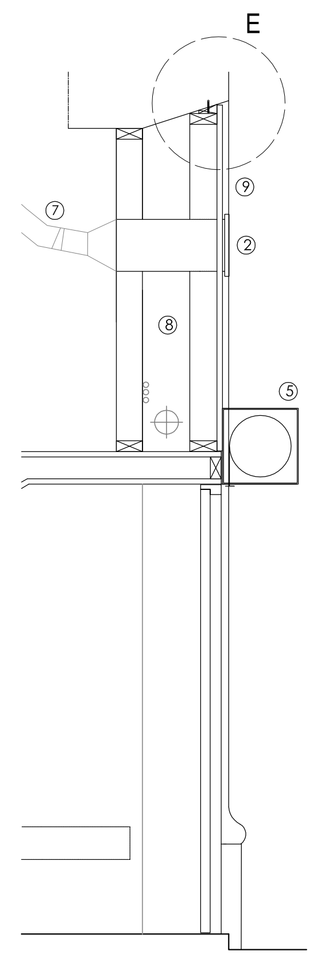

EXISTING SECTION 3-3 scale 1:20

NOTES

1. On no account may this drawing be scaled.
2. Any discrepancy to be reported to the Architect immediately.
3. The Contractor must check all dimensions on site.
4. This drawing is copyright of propertysign ltd (charter design t/a propertysign) it may not be reproduced, or part reproduced without the express consent of propertysign

Drawing Status

- ☐ PRELIMINARY FOR APPROVAL
- ☐ AGREED LAYOUT -SIGNED OFF
- ■ PLANNING DRAWING
- ☐ BUILDING CONTROL DRAWING
- ☐ TENDER DRAWING
- ☐ CONTRACT DRAWING
- ☐ CONSTRUCTION DRAWING
- ☐ AS-BUILT DRAWING

1. Existing front exterior tiled panel and carcassing
2. Existing ventilation grilles
3. Existing services
4. Existing raised platform level
5. Existing roller shutter cover
6. Existing Soil vent pipe
7. Existing Wc ventilation ducts
8. Existing timber carcassing, services void and internal fixed partitioning to Wc area to ground floor
9. Existing painted ply cladding
10. Existing roller shutter guides
11. Existing stonework
12. Existing masonry

Project

PROPOSED REPLACEMENT ENTRANCE
41A NEWTON STREET
MANCHESTER

Drawing Title

EXISTING PLAN+SECTION DETAILS

Scale	Date
as noted@A1	10.2.16.

Drawing No.	Revision
2107/L2-03	

Revision Details

Charter Design
Architects

3 Bridgewater
Street
Lymm
Cheshire
WA13
0AB

t. +44(0)1925 752225
e. projects@charterdesign.net
www.charterdesign.net