
DO NOT SCALE FROM THIS DRAWING


Notes

1. This drawing must be read in conjunction with all relevant Architects drawings & specifications.


2. Structural Steelwork to be grade S275 & painted with a single coat of zinc phosphate primer.

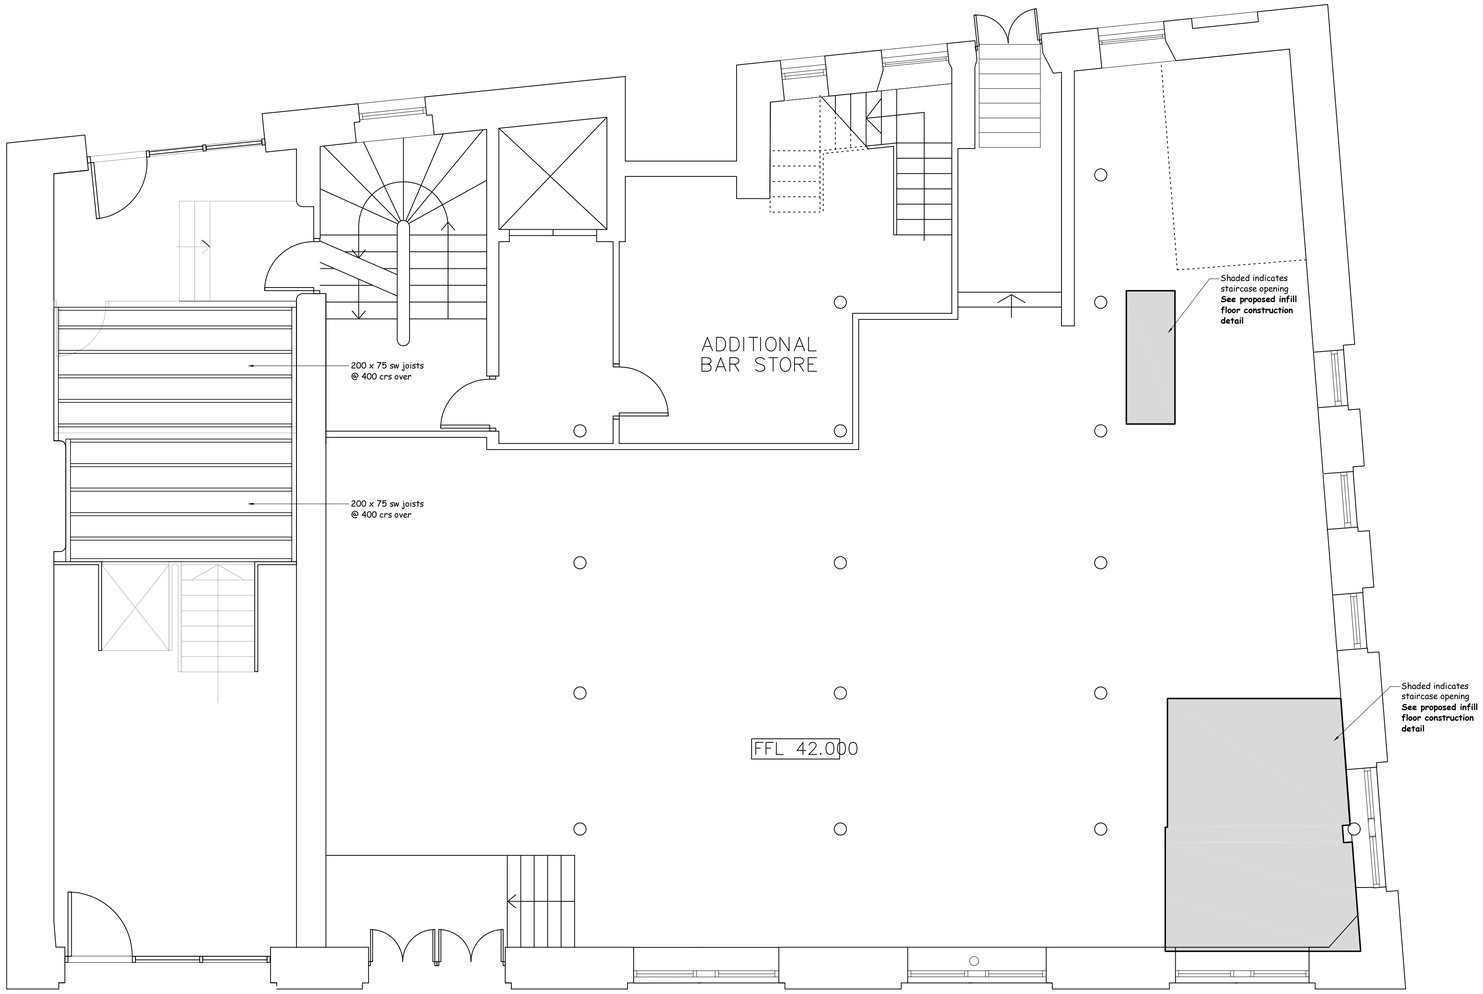


Proposed lower ground floor (showing structure over)

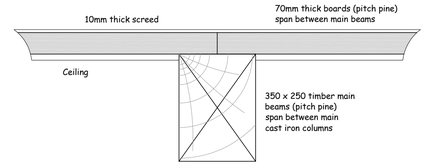


Existing floor construction (1:10)

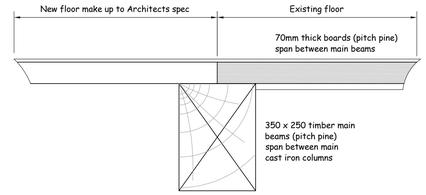

Proposed infill floor construction (1:10)

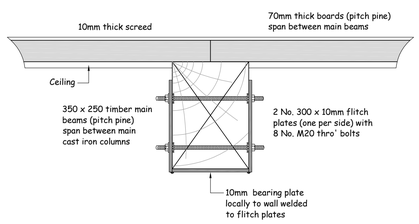

Remedial works to damaged timber beams (1:10)

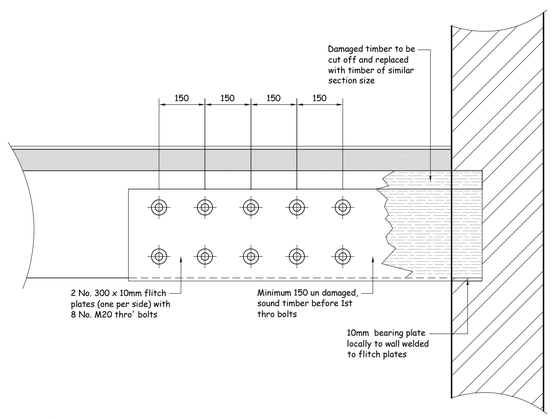

Remedial works to damaged timber beams (1:10)

Rev	Date	Notes
B	28.10.15	Plan updated in accordance with Architects details
A	26.10.15	Plan updated in accordance with Architects details

Howard Johnston
Consulting Structural Engineers
6a Northenden Road
Sale, Cheshire. M33 3BR
Tel: 0161 962 0571 Fax: 0161 962 9994

PROJECT:	PROPOSED ALTERATIONS AT FRASER HOUSE, CHARLOTTE STREET, MANCHESTER
DRAWING:	PROPOSED ALTERATIONS TO LOWER GROUND / GROUND FLOOR + REMEDIAL WORKS
DATE:	27.11.13
SCALE:	1:50, 1:10
BY:	Phil J
REV:	B
CONTRACT No:	M1436
DRAWING No:	01