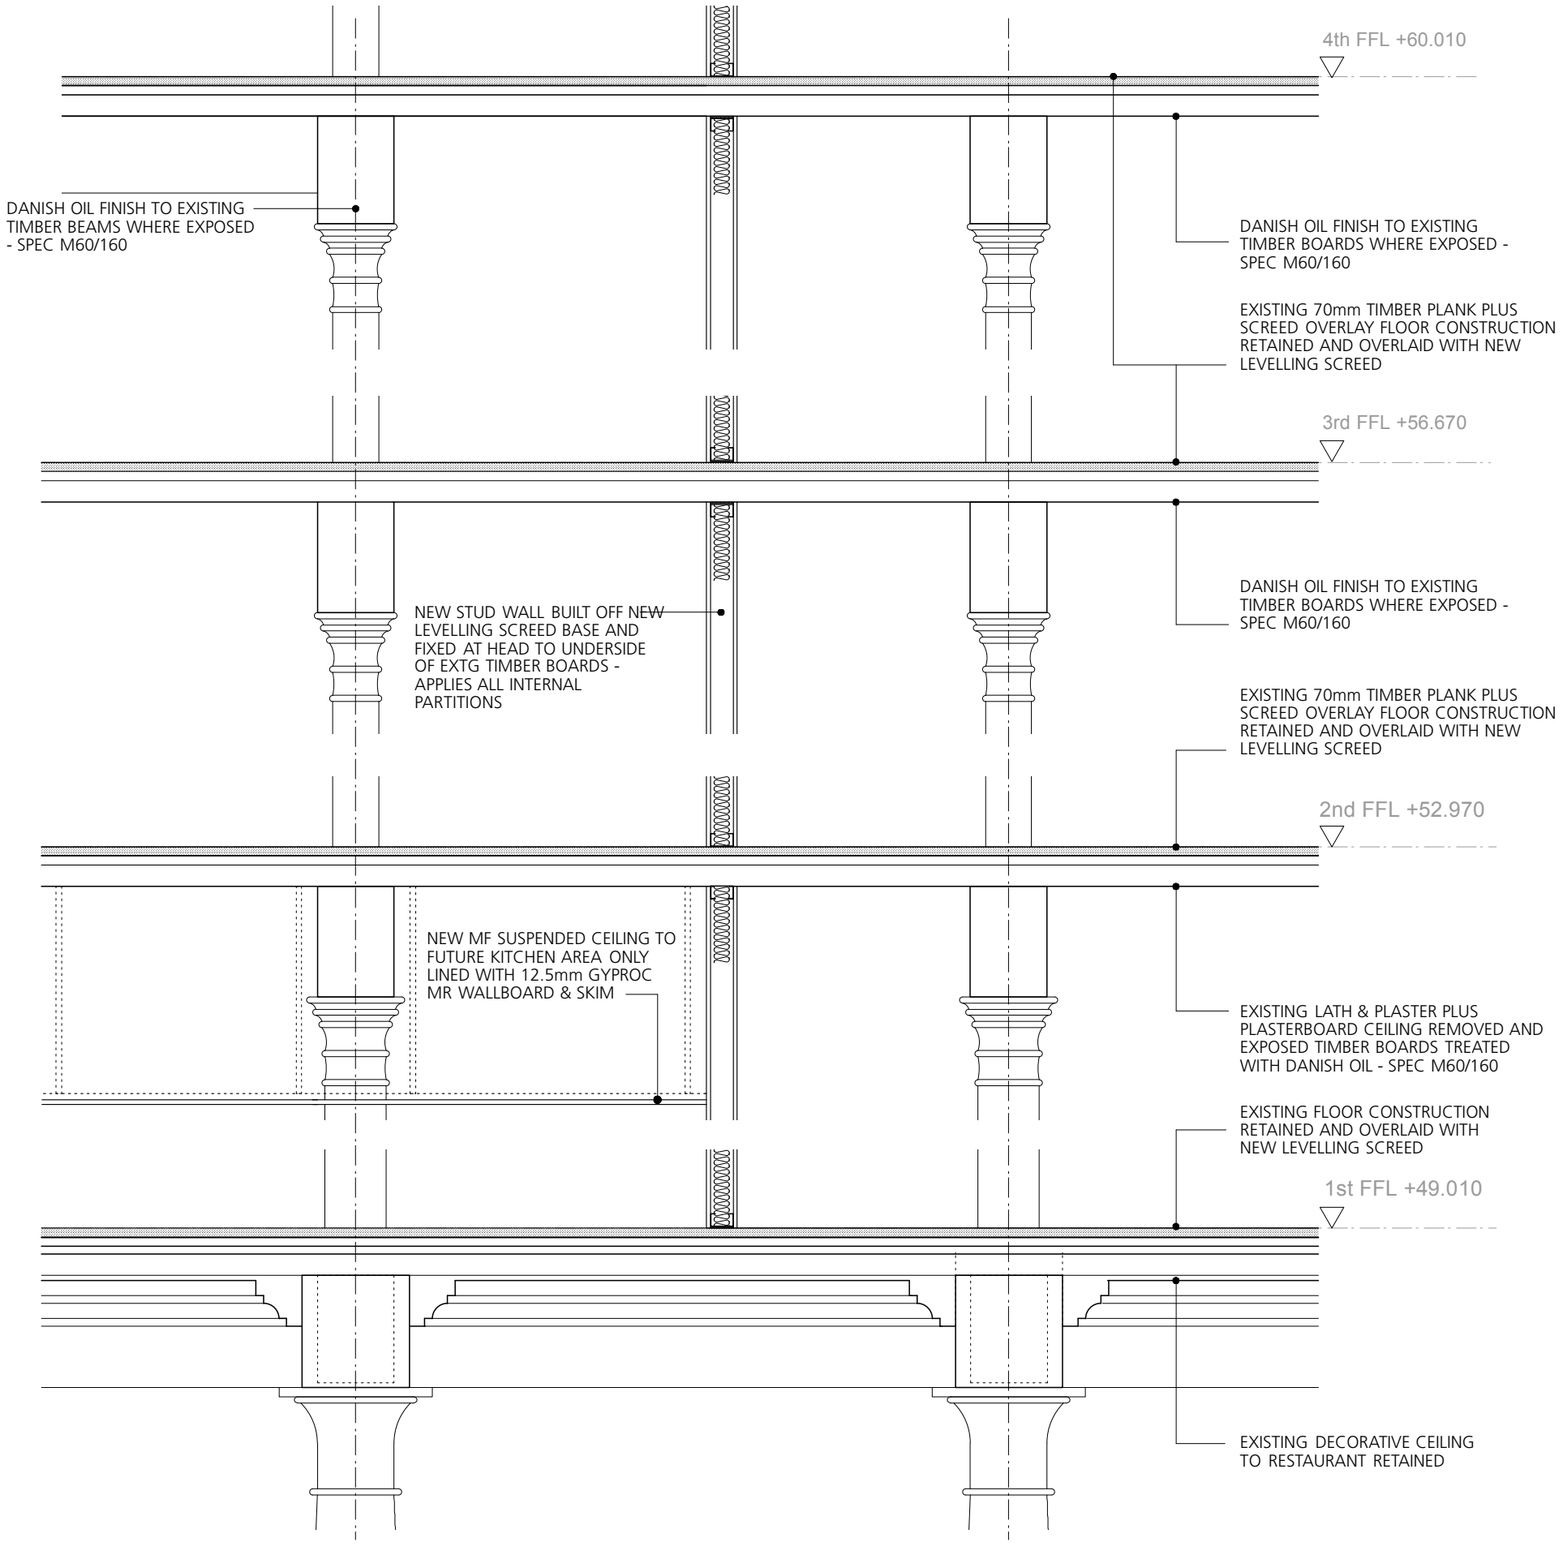


GENERAL NOTES

Rev A - 05/15
Scope of works amended to suit restaurant/office scheme

TOTAL ARCHITECTURE
Architecture, Planning & Industrial Design
4 Ivy Mews
Burton Road
MANCHESTER
M20 1LD
t: 07989 535487
e: totalarchitecture@gmail.com

Key Plan & Northpoint

Client Mr G Low

Project **Fraser House Refurbishment**
36 Charlotte St, Manchester

Scale & Date 1:20 @ A3 Aug 2013

Document **Ceiling Elements**
Proposed Ceiling/Floor Details 1

Status Tender

Doc Ref 206 | AD | 3501 | A