
Note:
Do not scale from this drawing.
Dimensions are to be checked on site.
If in doubt please ask.

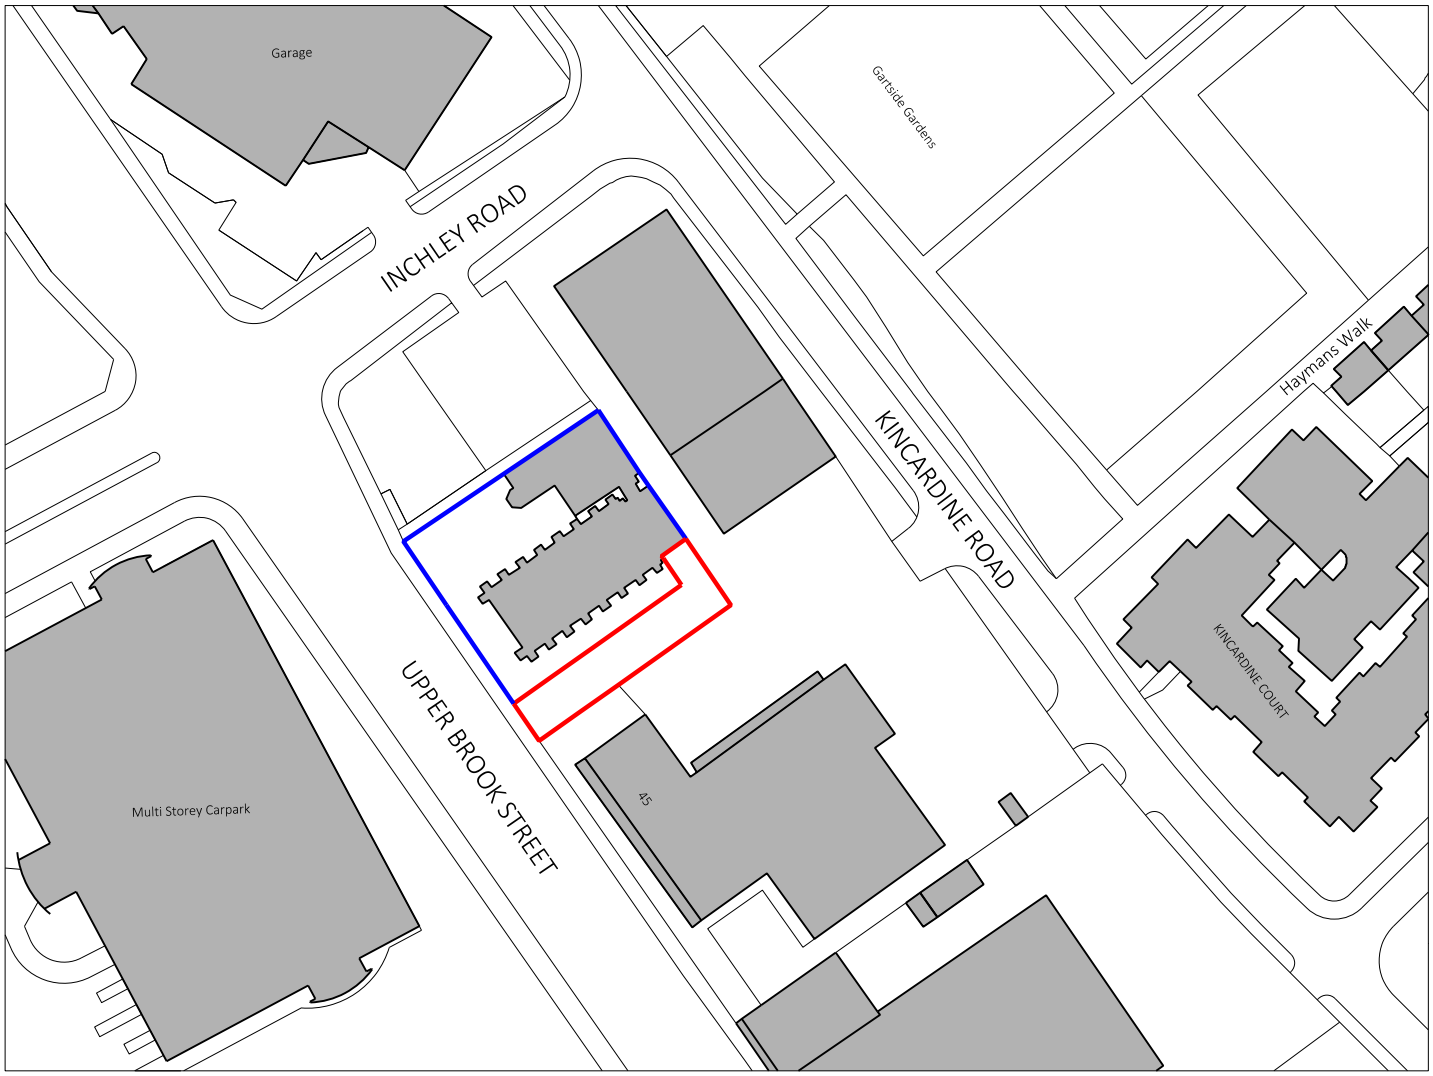

0 10 20 30 40 50 100m

SCALE 1:1250

NORTH POINT

Rev	Date/Intls	Details
-	-	-
	-	

Project Title	Welsh Baptist Chapel, Manchester
Client	HH Smith & Sons
Location	Upper Brook Street, Manchester M13 9AJ
Drawing Title	LOCATION PLAN
	-
	-
Date	14.12.2015
Checked	sdw
Scale	1:1250
Orig Paper Size	A4
Status	PLANNING

Buttress
41 Bengal St
Manchester
M4 6AF
T 0161 236 3303
E contact@buttress.net
W www.buttress.net

Drawing ref	Job No	Drawing No	Revision
	8015	(01) 000	-

© The moral rights of the author are hereby asserted.
This drawing and design is the sole property of Buttress Ltd and must not be reproduced without permission.
Buttress Ltd is Registered in England and Wales: 5363573