Fencing

sf	**1800 high screen fence. Concrete post and waney lap timber panels**
f	**900 high fence Concrete post and wancy lap timber panels**
fe	**Retain existing fence on site**
br	**low level 500mm high brick wall fronted by planter**
tf	**tree protection fence to be retained through the construction process all as described in Aboricultural Statement**

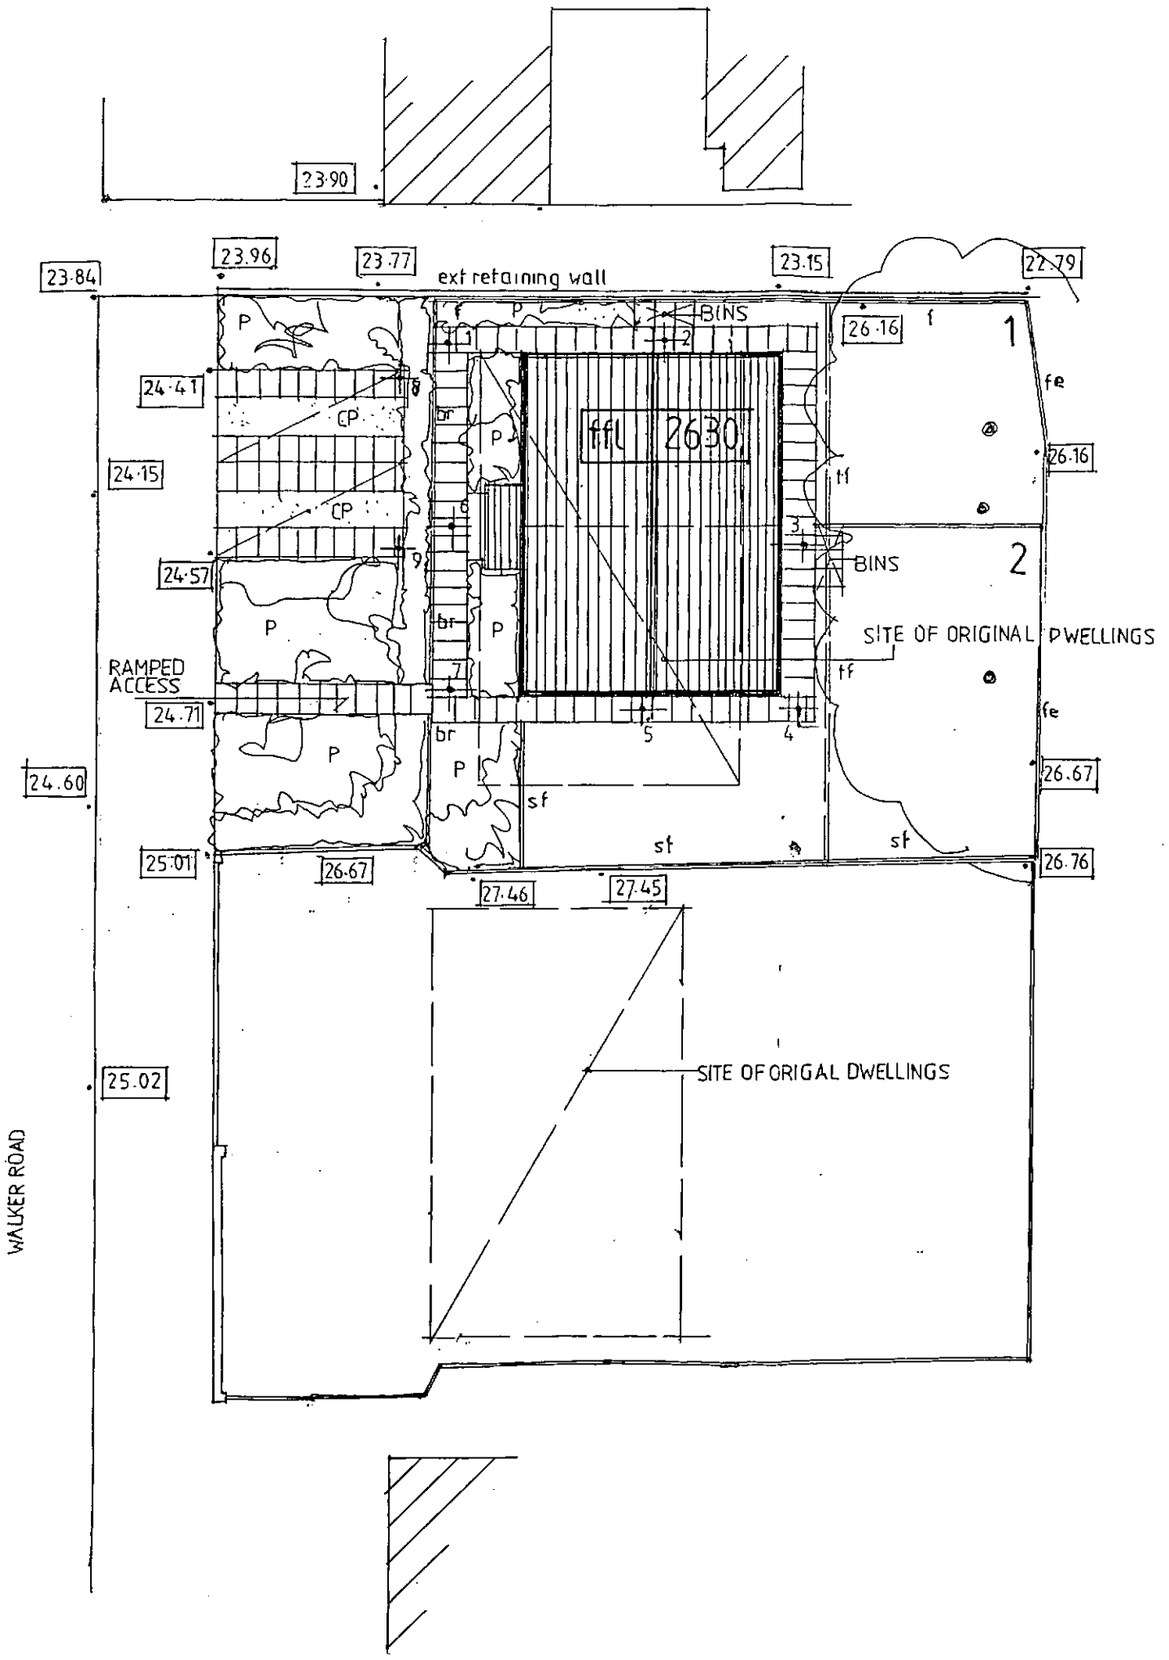

PLANNING AND BUILDING CONTROL
29 APR 2014

Site of
1 and 3 Walker Road
Blackley
Manchester
M9 6RE

REVISED SCHEME A

Proposed Erection of 2 Semi detached houses Planning Application

Proposed Site Layout
Scale 1:200
Reference PK02/0414/05

P A Dust Chartered Architect
1 Spring Mill
Spring Street
Uppermill
Saddleworth
Lancashire OL3 6AJ
t+f 01457 870382
m 07713 636592
e tony.dust@btinternet.com

26.16	**existing levels**
+1	**proposed levels**

1	**25.90**
2	**26.30**
3	**26.30**
4	**25.96**
5	**25.69**
6	**25.50**
7	**25.17**
8	**24.95**
9	**25.17**

p	**planting**
cp	**car parking space** 3000 × 6000

MAXIMUM PARKING SPACE GRADIENTS 1:10