Bin Store Elevations

This drawing & design is the copyright of Mimar architecture Ltd and may not be reproduced in any way without prior written consent.

Do not scale from this drawing.

Any discrepancies on this drawing or between drawings are to be reported to this office.

Unless specifically specified these drawings are not to be used for construction.

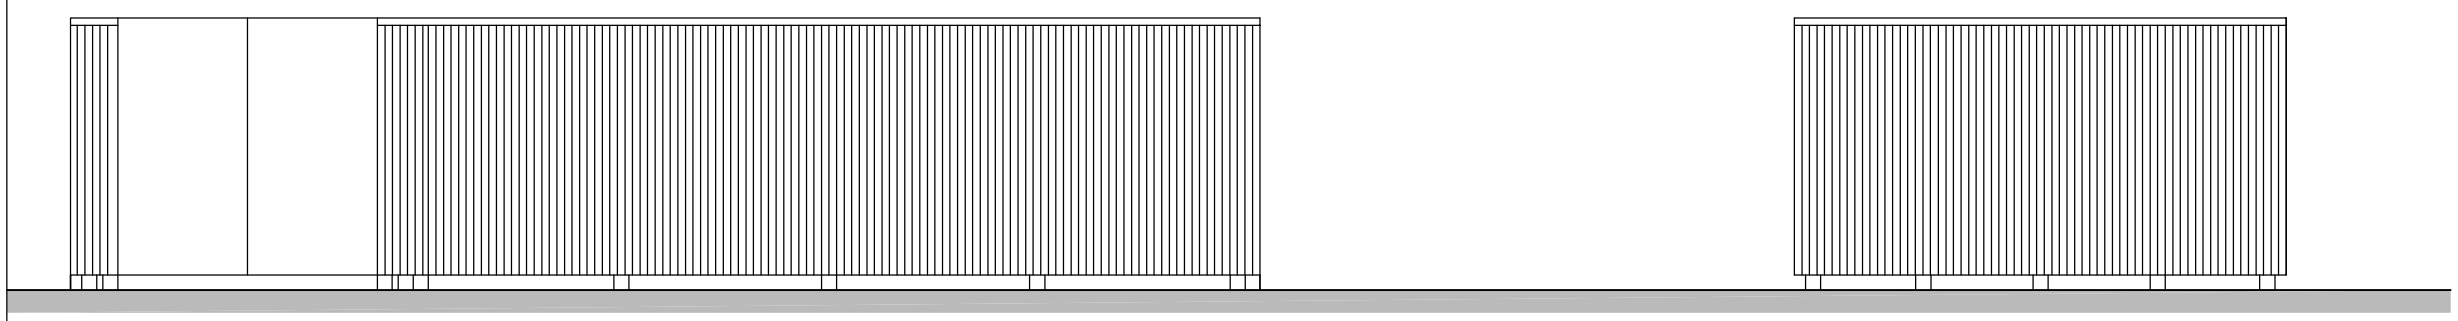

Front elevation

Side elevation

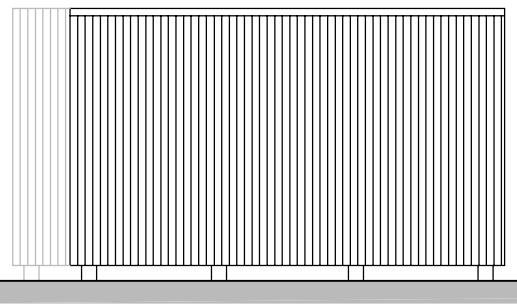

Side elevation

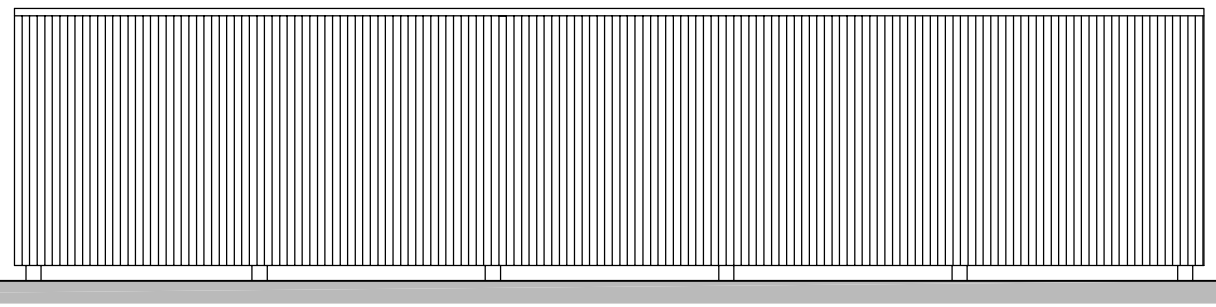

Rear elevation

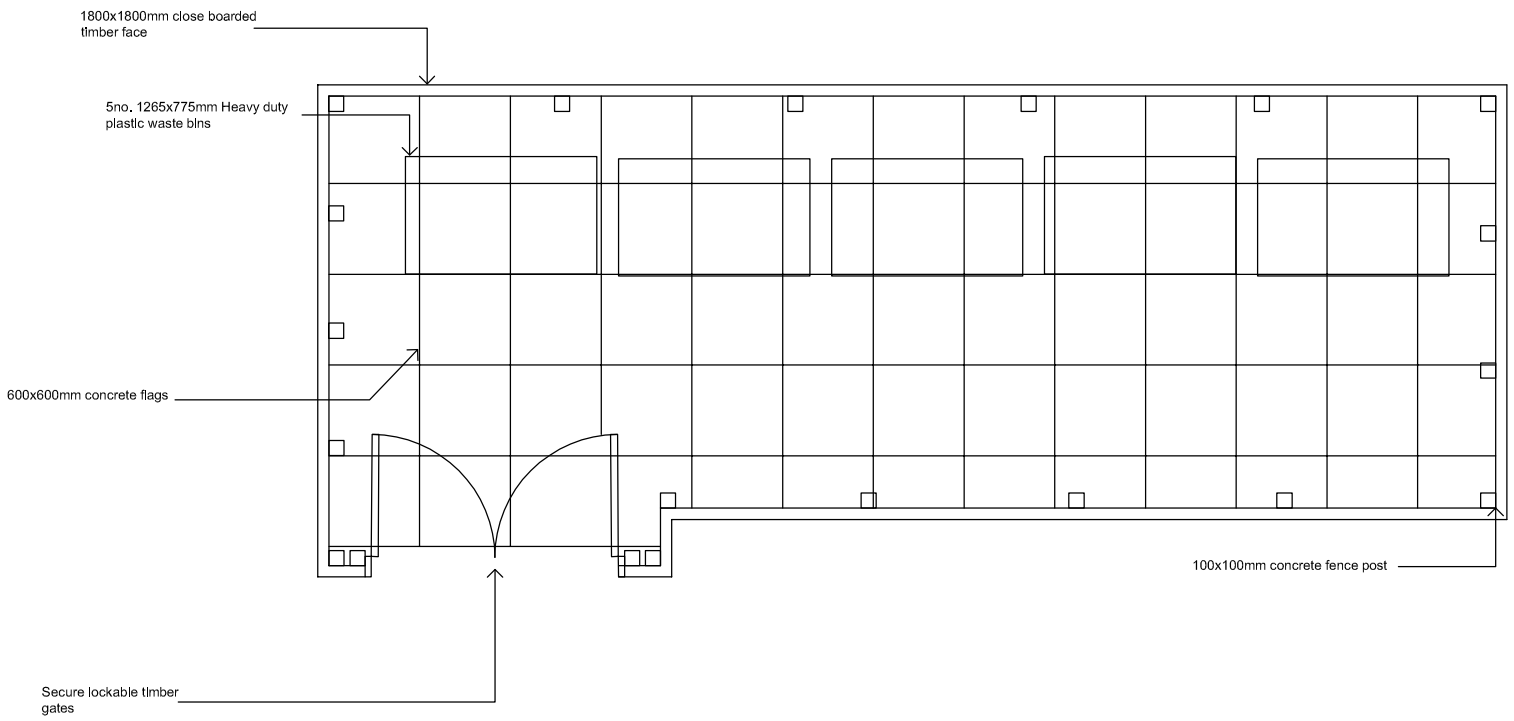

Bin Store Plan

www.mimararchitecture.com
Bruce Court, 25a Hale Road, Altrincham, Cheshire, WA14 2EY
T: 0333 123 5115 e:info@mimararchitecture.com
Company Reg No. 7241272

Project:
Santaidd house, Burnage Lane

Client:
Westwood group Limited

Drawing Title:
Proposed Bin store Plan and Elevations

Project No.	Drawing No.	Scale.	Revision.	Date.
306	PL-08	1:50 @ A3	-	20 Jun 2014

3 Green Street, Little Germany, Bradford, BD1 5HG
T: 0333 123 5115

Cheshire
Yorkshire