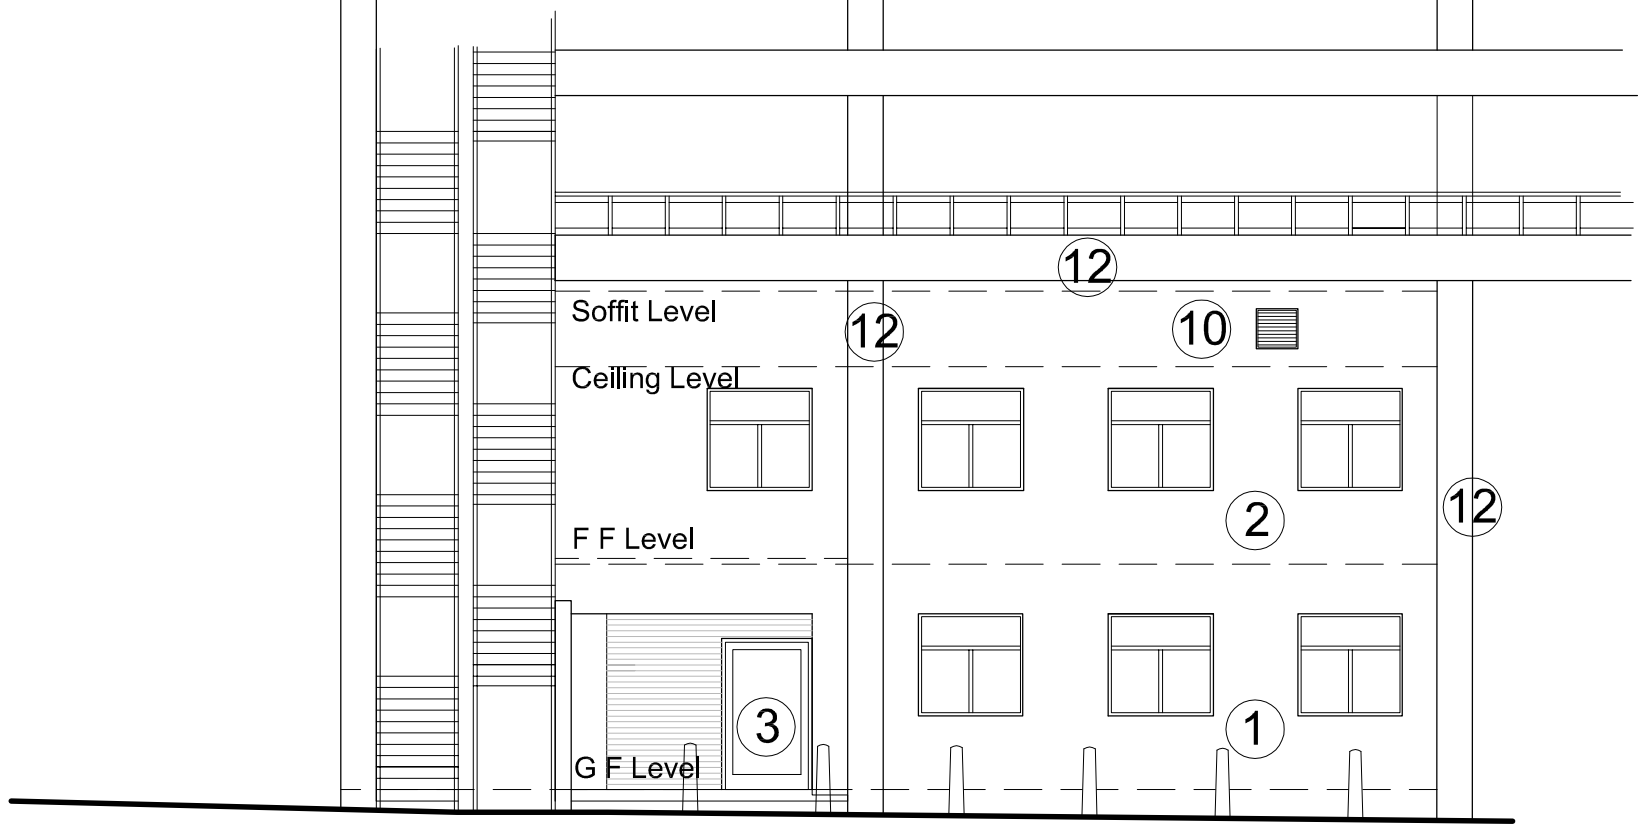

Bloom Street Elevation

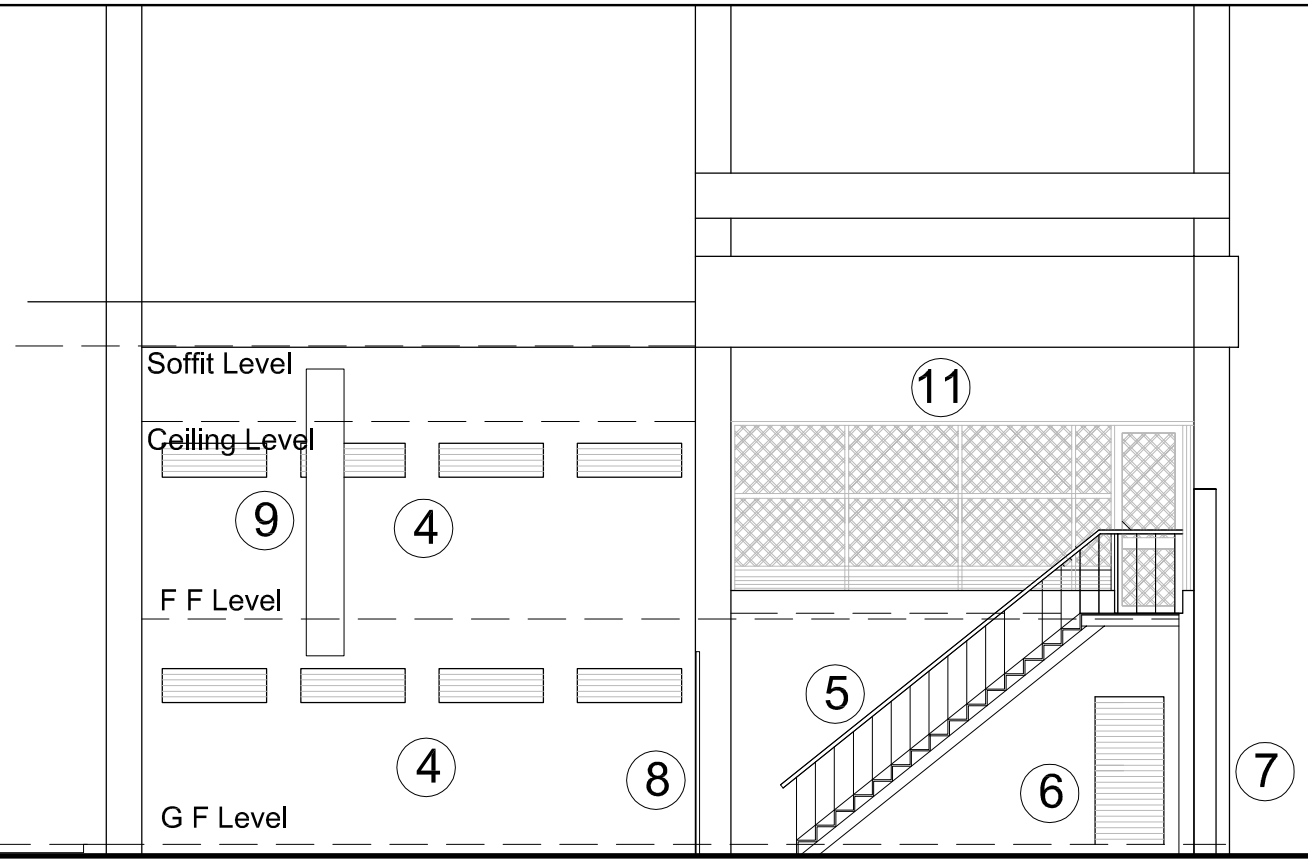

Internal Elevation

Key

1. Existing boarded up windows to be re-instated.
2. Existing windows to be re-instated.
3. New timber door in existing reduce opening. Rest of opening to be bricked up.
4. Existing boarded up windows.
5. New metal fire escape stairs.
6. Existing door opening bricked up.
7. New timber doors with metal facing for refuse bin collection.
8. New metal fence to match existing in details and height.
9. Kitchen extract duct - 500mm dia steel.
10. Existing ventilation grill.
11. New metal and timber trellis on top of existing low brick upstand to be same height as proposed front elevation wall to create visual and acoustic barrier to views of existing terrace from street level. Potted plants and climbers proposed behind trellis internally to enhance view from first floor dining area.
12. Existing facing brickwork to be painted over, colour to be black. existing concrete colunms, beams and sofits to be painted grey.

Revision/Description	Drawn	Checked	Date
Issued to MCC	JB	JB	28/11/11
REV A: Drawing updated	JB	JB	14/05/12
REV B: Issued for planning approval	JB	JB	19/11/12
REV C: Notes amended.	JB	JB	18/04/13
REV D: Amendments for variation of conditions application.	JB	JB	17/02/14

Project
Proposed Restaurant
Chorton Street Coach Station
Sackville Street
Manchester

Client
Belboy Ltd

Architect
Bhatt Architects Ltd Manchester

Drawing Title
Proposed Elevations sheet 2 of 2

Scale
1:100 @ A3

Date
28/11/11

Job Reference/Drawing No.
P023/P/05

Revision
D