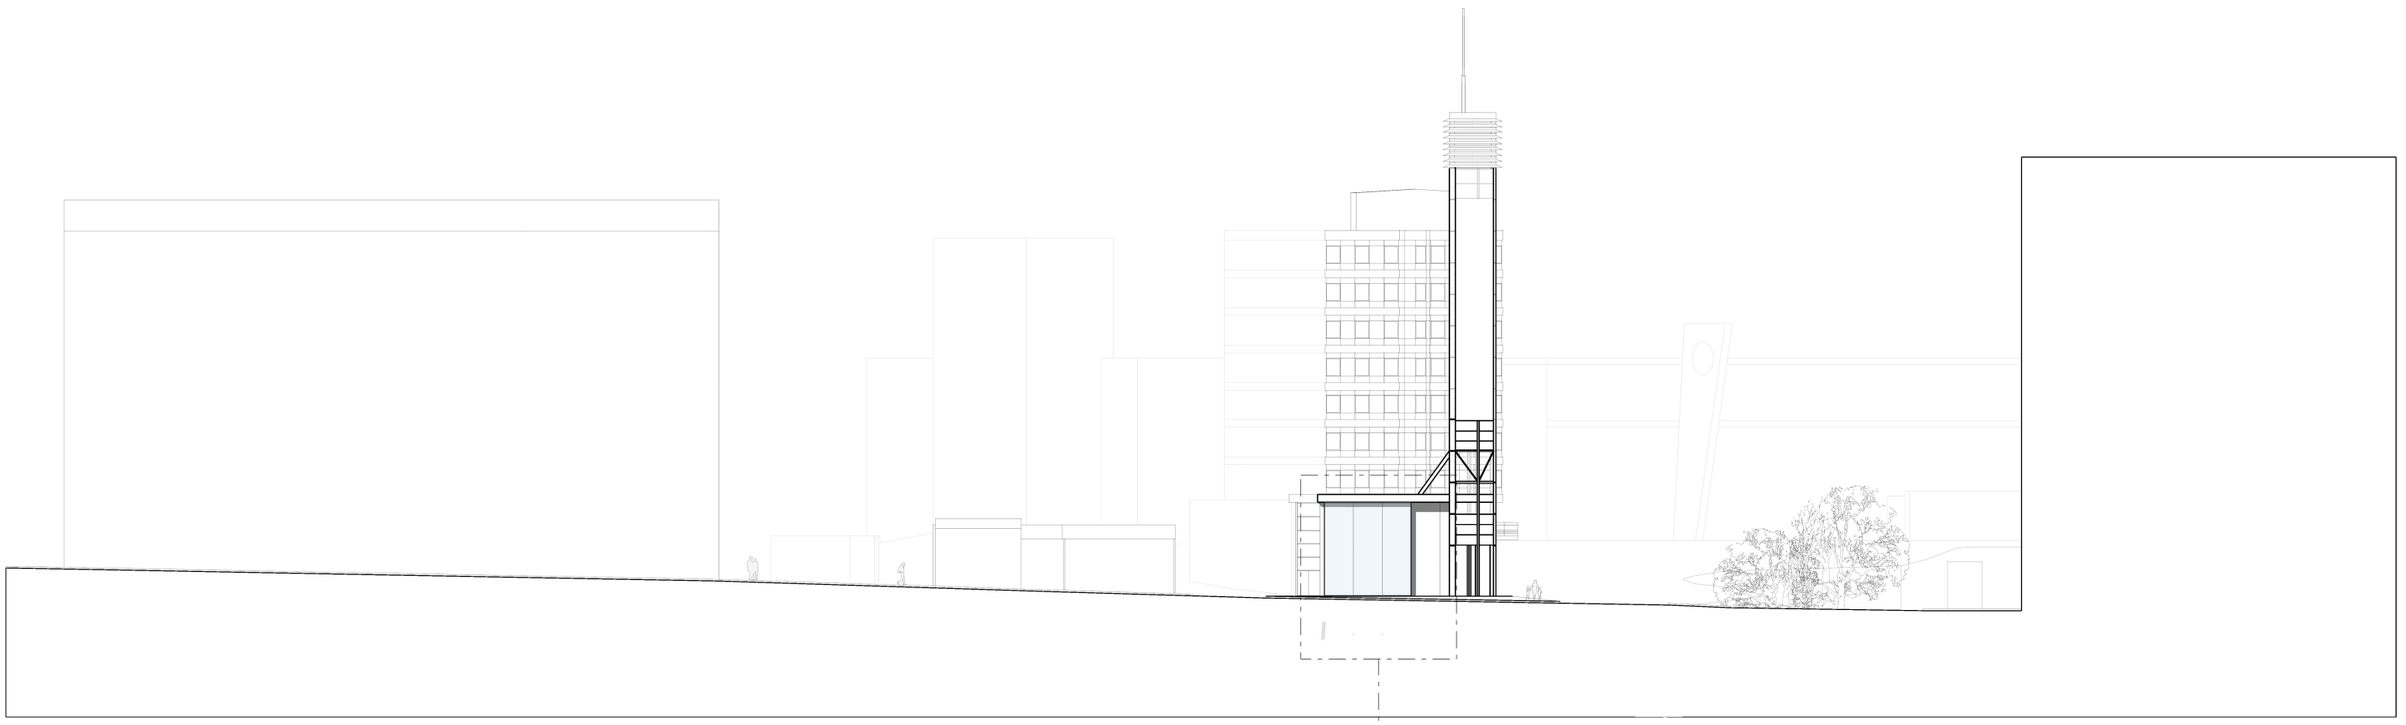

Refer to drawing L(--)263

hodder+partners

SGI Studios
1 Kelso Place
Manchester M15 4LE

t: +44(0)161 832 9842
e: mail@hodderandpartners.com
w: www.hodderandpartners.com

DO NOT SCALE
Work to annotated dimensions only.
Read drawing in conjunction with relevant specification
Structural Engineers' and Services Engineers' drawings.
Confirm all dimensions before commencement of any
work on site or fabrication.

revisions + notes:

client: REALTY ESTATES

date: SEPTEMBER 2013

project: GATEWAY HOUSE- RETAIL UNITS

scale: 1.100 @ A3

drawn by: JS

title: PROPOSED ELEVATION 02

drawing number: L(—)206

status: PLANNING

job number: 0567

revision: -

hodder+partners