
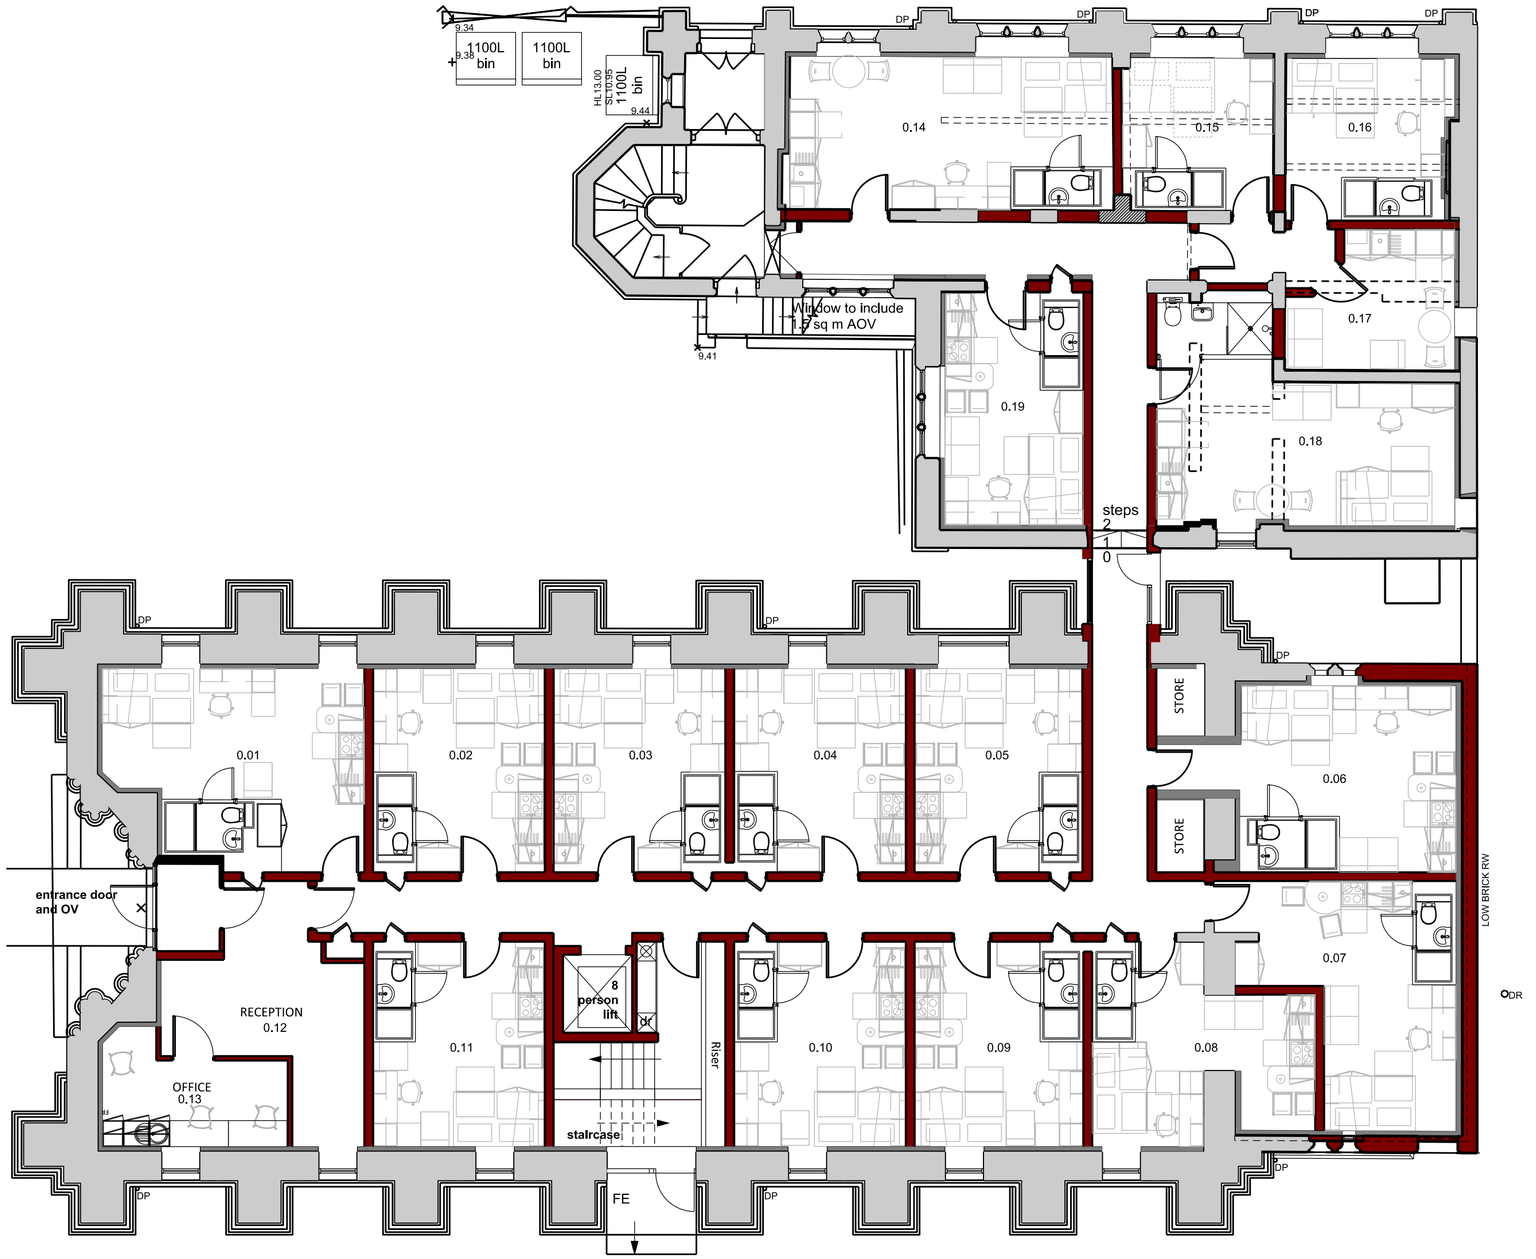


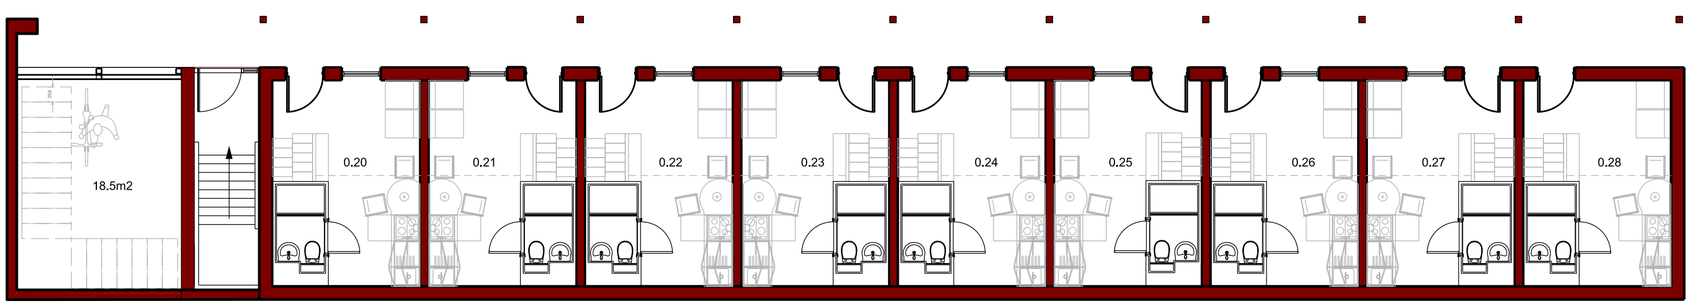

Note:
Do not scale from this drawing.
Dimensions are to be checked on site.
If in doubt please ask.

Proposed Walls

Existing Walls

Rev	Date/Intls	Details
A	03.12.2015	Minor Ammendments for Mechanical Engineers
-		

© The moral rights of the author are hereby asserted.
This drawing and design is the sole property of Buttress Ltd and must not be reproduced without permission.
Buttress Ltd is Registered in England and Wales: 5363573

Buttress

41 Bengal St
Manchester
M4 6AF

T 0161 236 3303
E contact@buttress.net
W www.buttress.net

Project Title	Welsh Baptist Chapel, Manchester
Client	HH Smith & Sons
Location	Upper Brook Street, Manchester M13 9AJ
Drawing Title	Proposed Ground Floor Option B

Date	16/11/2015	**Scale**	1:100
Checked	SG	**Orig Paper Size**	A2
		Status	concept design

Drawing ref	Job No	Drawing No	Revision
	8015	**(04) 202**	**A**