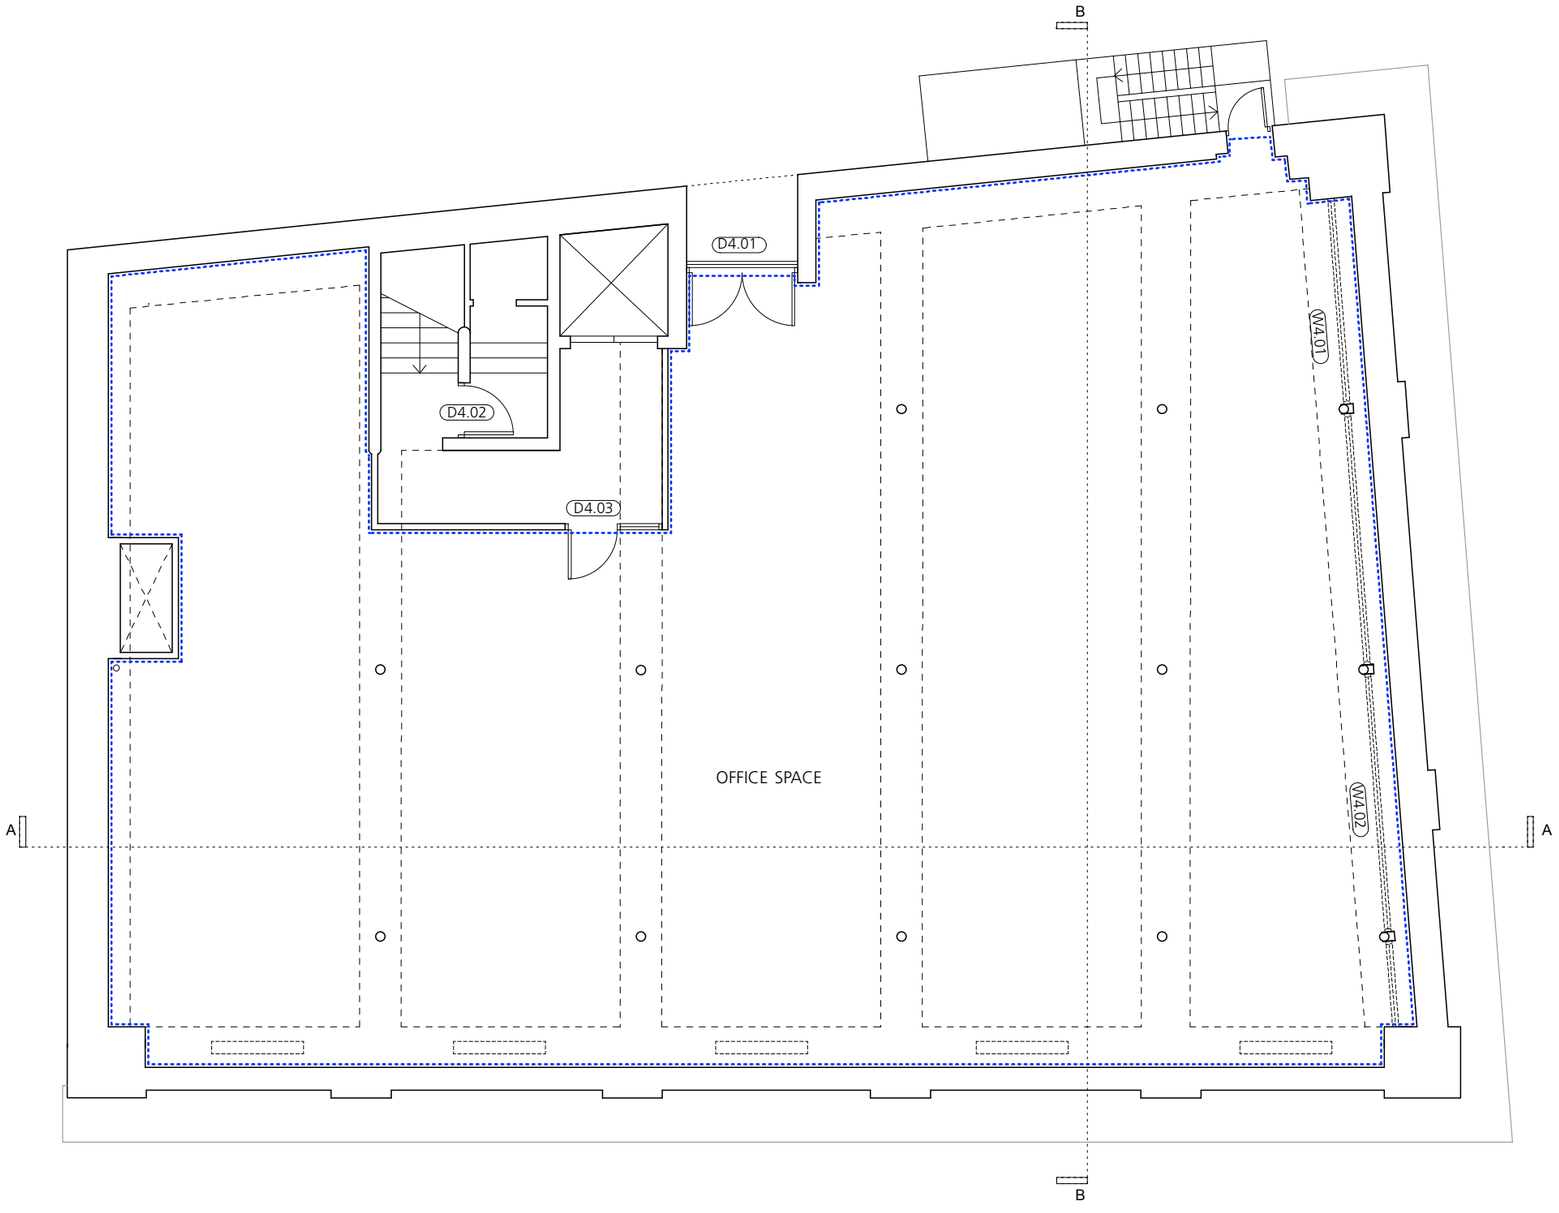


NOTES

FOR WORKS OF DEMOLITION AND ALTERATION TO EXISTING FABRIC REFER TO DRAWINGS 206 LD 0101- 0108, 0201 - 0202 & 0301 - 0303

FOR NEW WORKS TO EXTERNAL FABRIC REFER TO DRAWINGS 206 LD 2104 & 2105

FOR NEW ROOFLIGHTS AND MODIFICATIONS TO EXISTING NORTHLIGHTS SEE DRAWINGS 206 LD 3701 - 3706

FOR NEW SECONDARY GLAZING REFER TO DRAWINGS 206 AD 3121 - 3131 & SCHEDULE 206 SE 3100

FOR NEW INTERNAL WALLS REFER TO DRAWINGS 206 LD 2201 - 2206

FOR NEW FLOOR ELEMENTS REFER TO DRAWINGS 206 LD 2301 - 2306

FOR NEW CEILING ELEMENTS REFER TO DRAWINGS 206 LD 3501 - 3506

RESTAURANT USE

OFFICE USE

0 1 2 3 4 5
Metres

Rev A - 05/15
Scope of works amended to suit restaurant/office scheme

TOTAL ARCHITECTURE
Architecture, Planning & Industrial Design
4 Ivy Mews
Burton Road
MANCHESTER
M20 1LD
t: 07989 535487
e: totalarchitecture@gmail.com

Key Plan & Northpoint

Client Mr G Low

Project **Fraser House Refurbishment**
36 Charlotte St, Manchester

Document **General Arrangement**
Proposed 4th Floor Plan

Status Tender

Scale & Date 1:100 @ A3 May 2013

Doc Ref | 206 | LD | 1106 | A