
NOTES / REVISIONS
Rev- 3.12.13 First issue planning submittal.

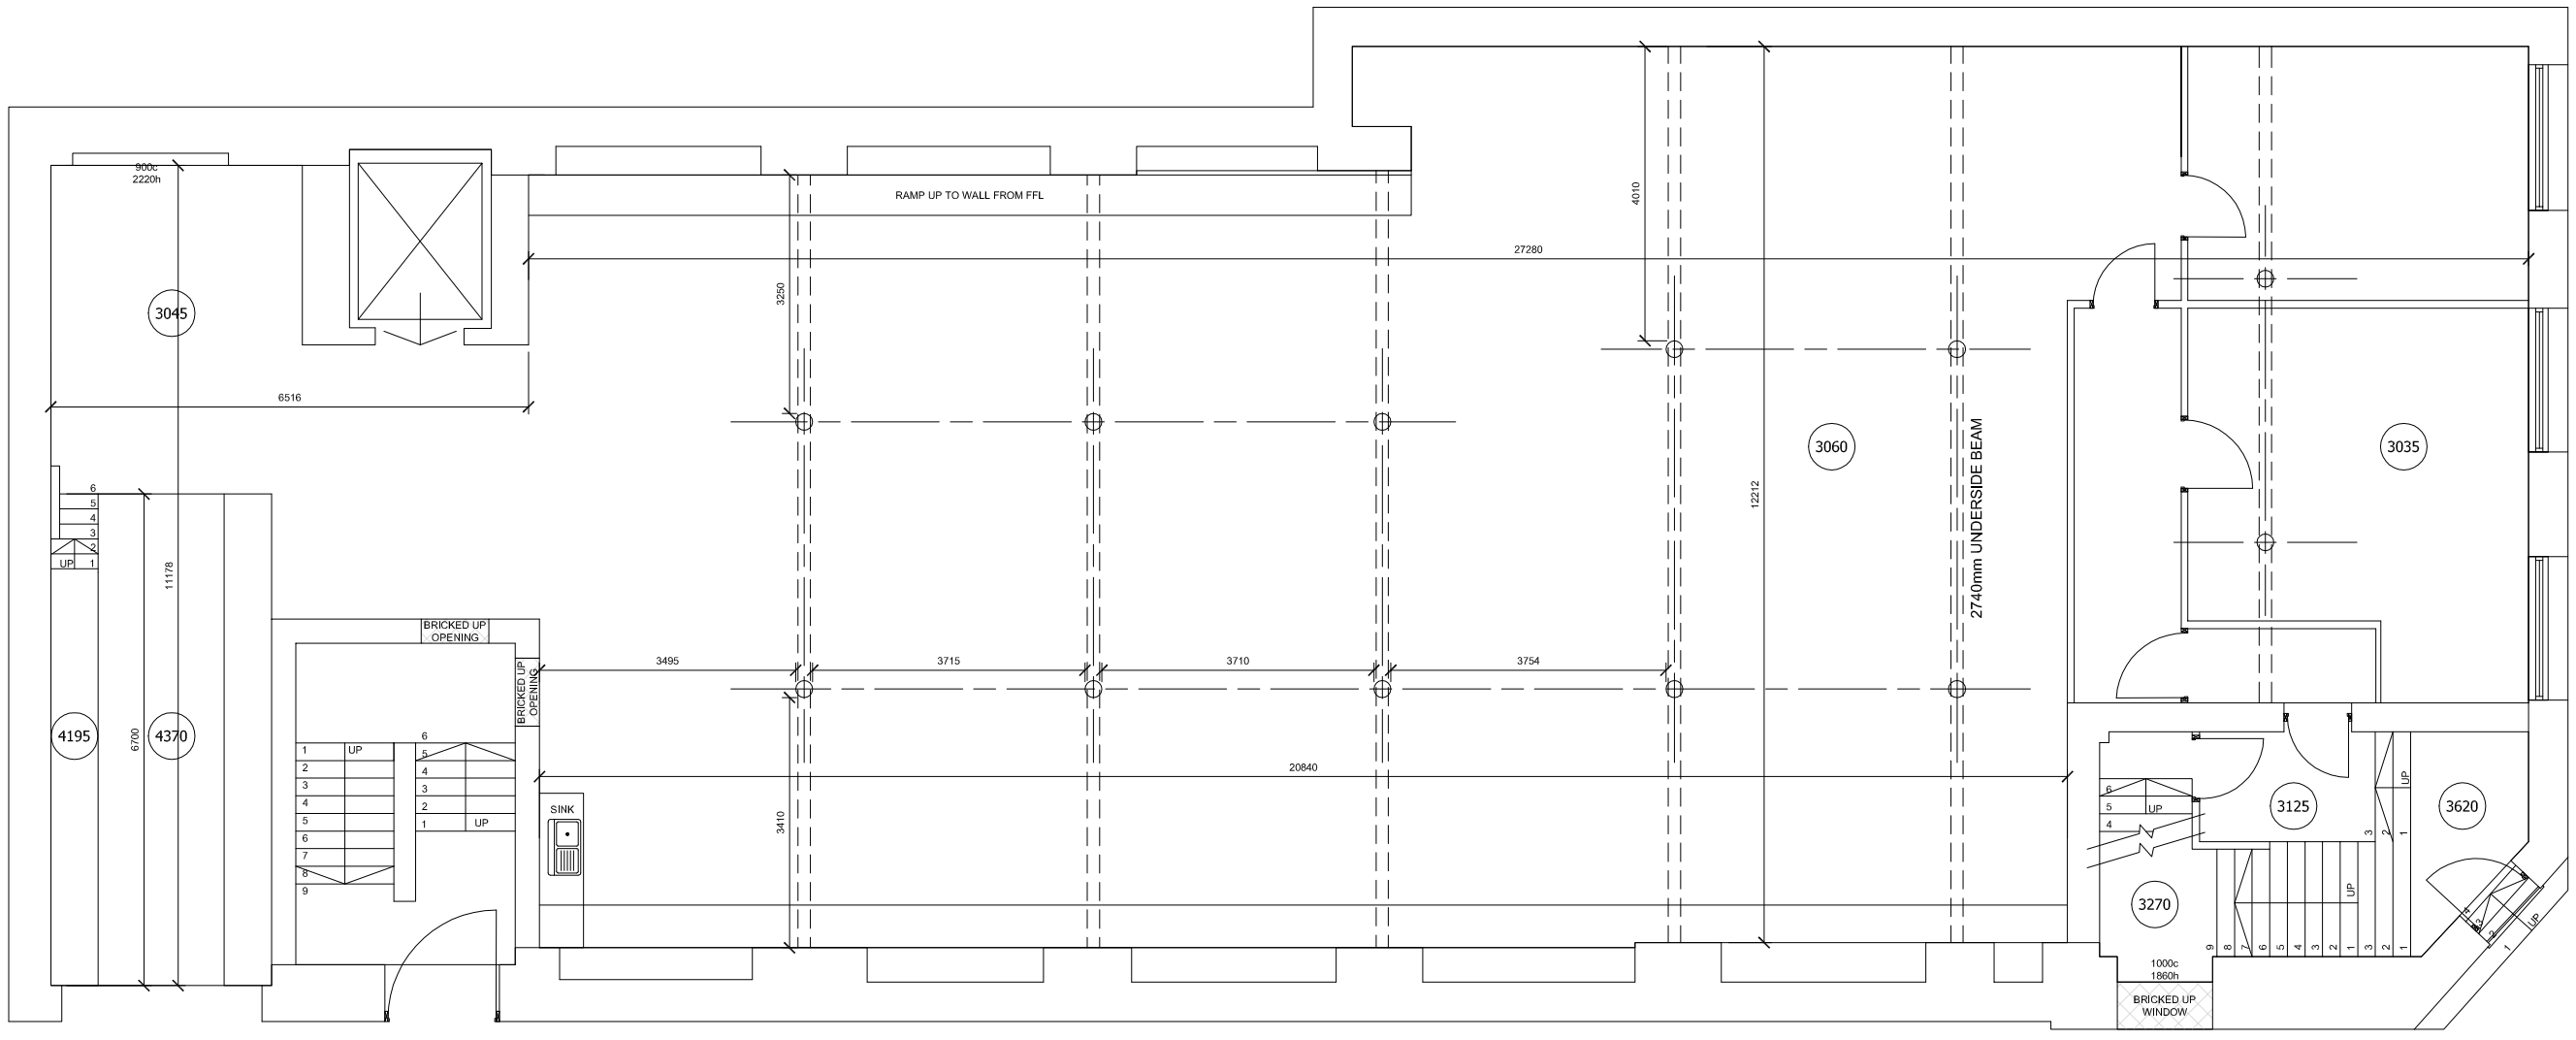

Existing Ground Floor Layout

MANCHESTER CREATIVE STUDIO

Manchester Creative Studio School - Existing GA Plans

fairhursts
www.fairhursts.com

JOB TITLE : Manchester Creative Studio
DRAWING TITLE : Existing Ground Floor Plan
SCALE : 1:100 @ A3
DRAWN : AJW CHECKED : GEB DATE : 03-12-13
JOB NO./ DWG NO. 7236 / 02 - 34

PLANNING ISSUE