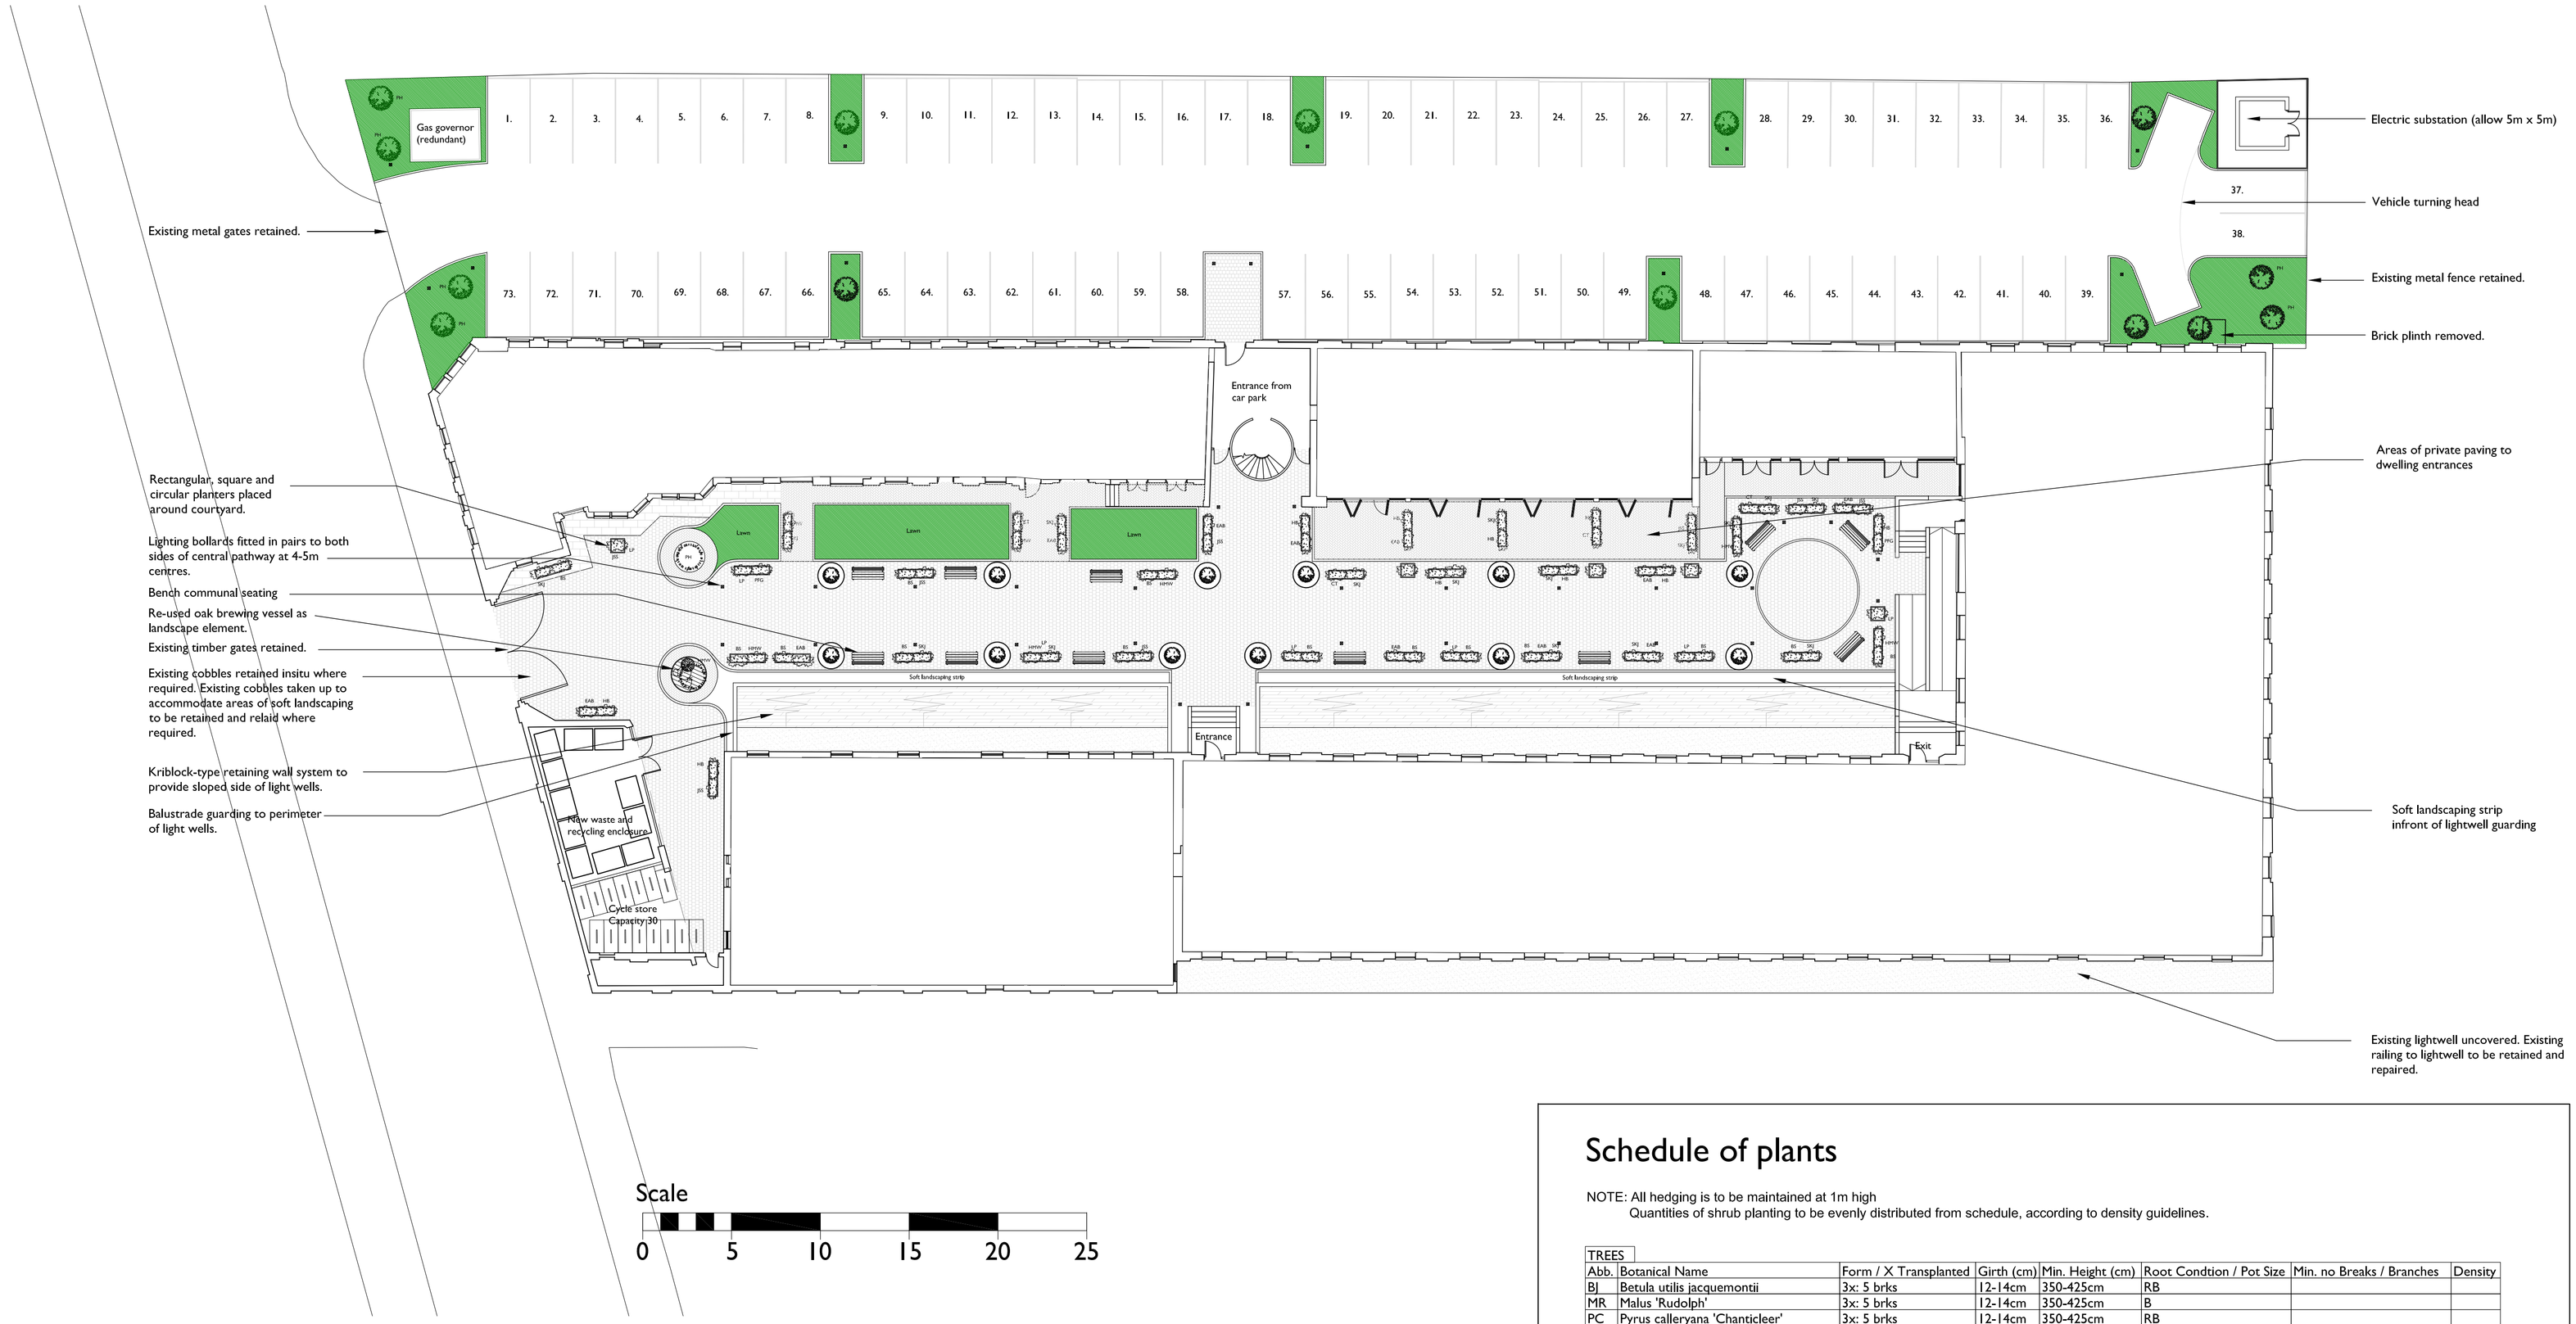


Schedule of plants

NOTE: All hedging is to be maintained at 1m high
Quantities of shrub planting to be evenly distributed from schedule, according to density guidelines.

TREES

Abb.	Botanical Name	Form / X Transplanted	Girth (cm)	Min. Height (cm)	Root Condtion / Pot Size	Min. no Breaks / Branches	Density
BJ	Betula utilis jacquemontii	3x: 5 brks	12-14cm	350-425cm	RB		
MR	Malus 'Rudolph'	3x: 5 brks	12-14cm	350-425cm	B		
PC	Pyrus calleryana 'Chanticleer'	3x: 5 brks	12-14cm	350-425cm	RB		
PH	Platanus x Hispanica 'London Plane'	3x: 5 brks	18-20cm	350-425cm	B		
PHS	Prunus 'Hillieri Spire'	3x: 5 brks	12-14cm	350-425cm	B		

Total - plants

SHRUBS

Abb.	Botanical Name	Form / X Transplanted	Girth (cm)	Min. Height (cm)	Root Condtion / Pot Size	Min. no Breaks / Branches	Density
BS	Buxus sempervirens				10L	7 brks	
	All BS to be in the form of spiral shaped topiary						
CT	Choisya ternata			40-60cm	5L		4/m²
EAB	Escallonia 'Apple Blossom'			40-60cm	5L	4 brks	3/m²
HMW	Hebe 'Mrs Winder'			40-60cm	5L	7 brks	4/m²
HB	Hebe brachysiphon 'White Gem'			30-40cm	5L	7 brks	4/m²
JSS	Juniperus scopulorum 'Skyrocket'				10L		
LP	Lonicera pileata			30-40cm	5L	7 brks	4/m²
PT	Phormium tenax						
PFG	Potentilla fruticosa 'Goldstar'			30-40cm	5L		4/m²
SS	Senecio 'Sunshine'			30-40cm	3L	4 brks	4/m²
SKJ	Skimmia japonica 'Rubella'			40-60cm	5L	3 brks	4/m²

REVISION	AMENDMENTS	DATE	CHKD
A	Additional information for planning	20/3/14	
B	Amendments following comments from planning	20/6/14	
C	Electricity sub-station relocated.	21/7/14	

Proposed Accommodation
Hydes Brewery
Moss Side

SCALE 1:200 A1

CONTRACTORS MUST VERIFY ALL DIMENSIONS ON SITE BEFORE COMMENCEMENT OF ANY WORK OR PREPARING MANUFACTURING DRAWINGS
DO NOT SCALE FROM THIS DRAWING
ANY DISCREPANCIES ON THIS DRAWING ARE TO BE NOTIFIED TO THE ARCHITECT IMMEDIATELY
HATTRELL DS ONE ARCHITECTS LLP COPYRIGHT

DATE Jan 14 | DRAWN BY mjbs

APPROVED BY | ISSUED TO SITE

Landscape Plan

2350-01-14 C

HATTRELL DS ONE Architects LLP
CHARTERED ARCHITECTS
MANCHESTER COVENTRY
ARTHUR HOUSE CHORLTON STREET MANCHESTER M1 3EJ
TELEPHONE 0161 236 3521 FACSIMILE 0161 228 7801
e-mail: design@hattrelldsone.co.uk / www.hattrelldsone.co.uk
1 COPTHALL HOUSE STATION SQUARE COVENTRY CV1 2FQ
TELEPHONE 02476 226 446 FACSIMILE 02476 520 460