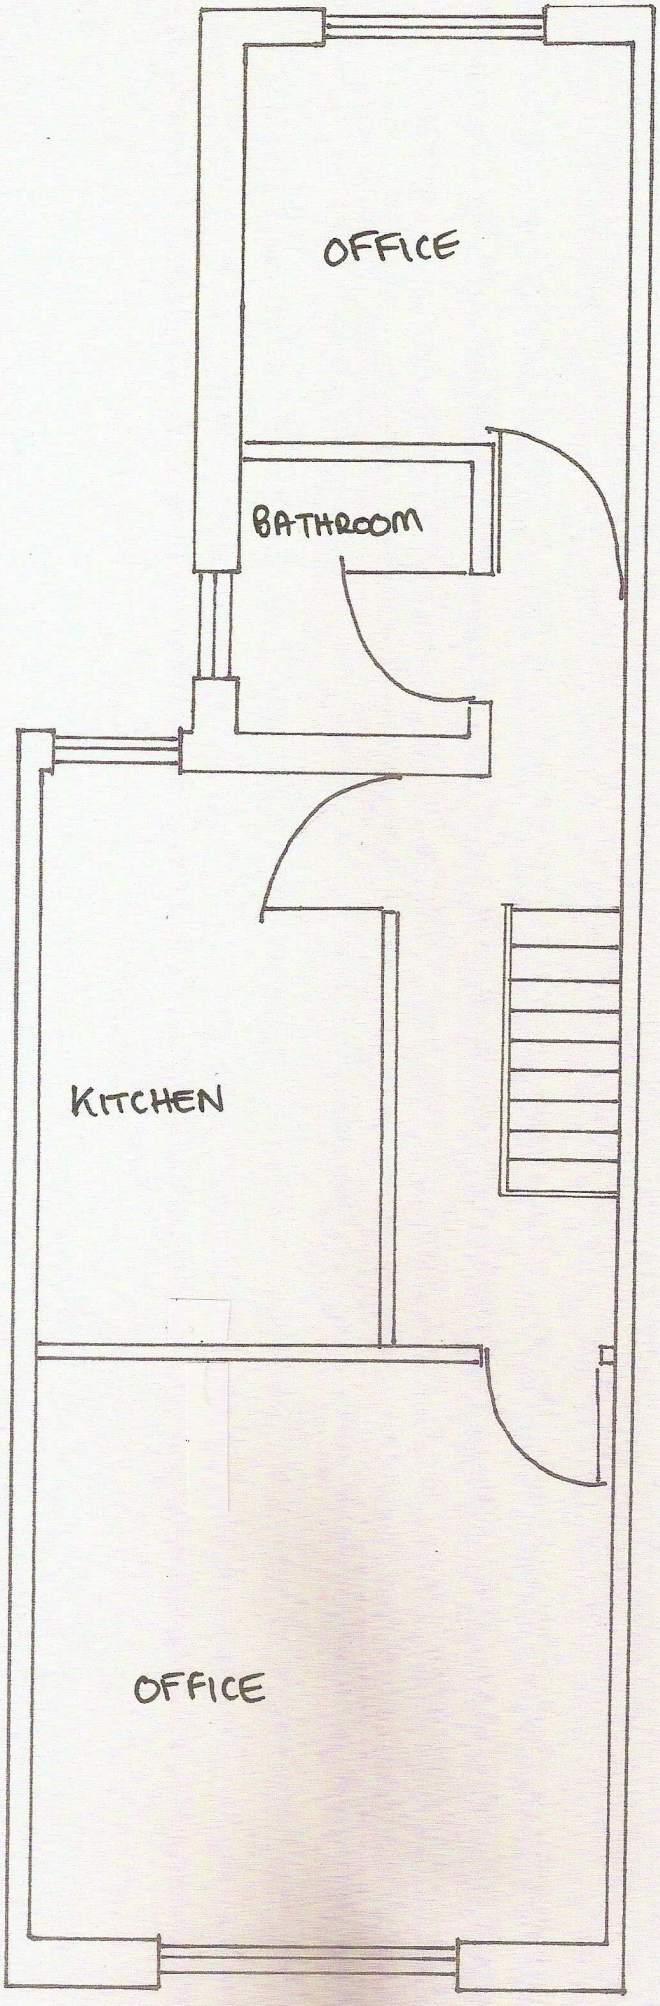

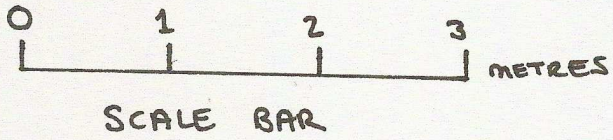

SCALE BAR

PROJECT	918 ROCHDALE ROAD
PLAN TITLE	FIRST FLOOR PLAN
PLAN No.	FLR 002.1
REVISION	-
SCALE	1:50
STATUS	PROPOSED

EZ