
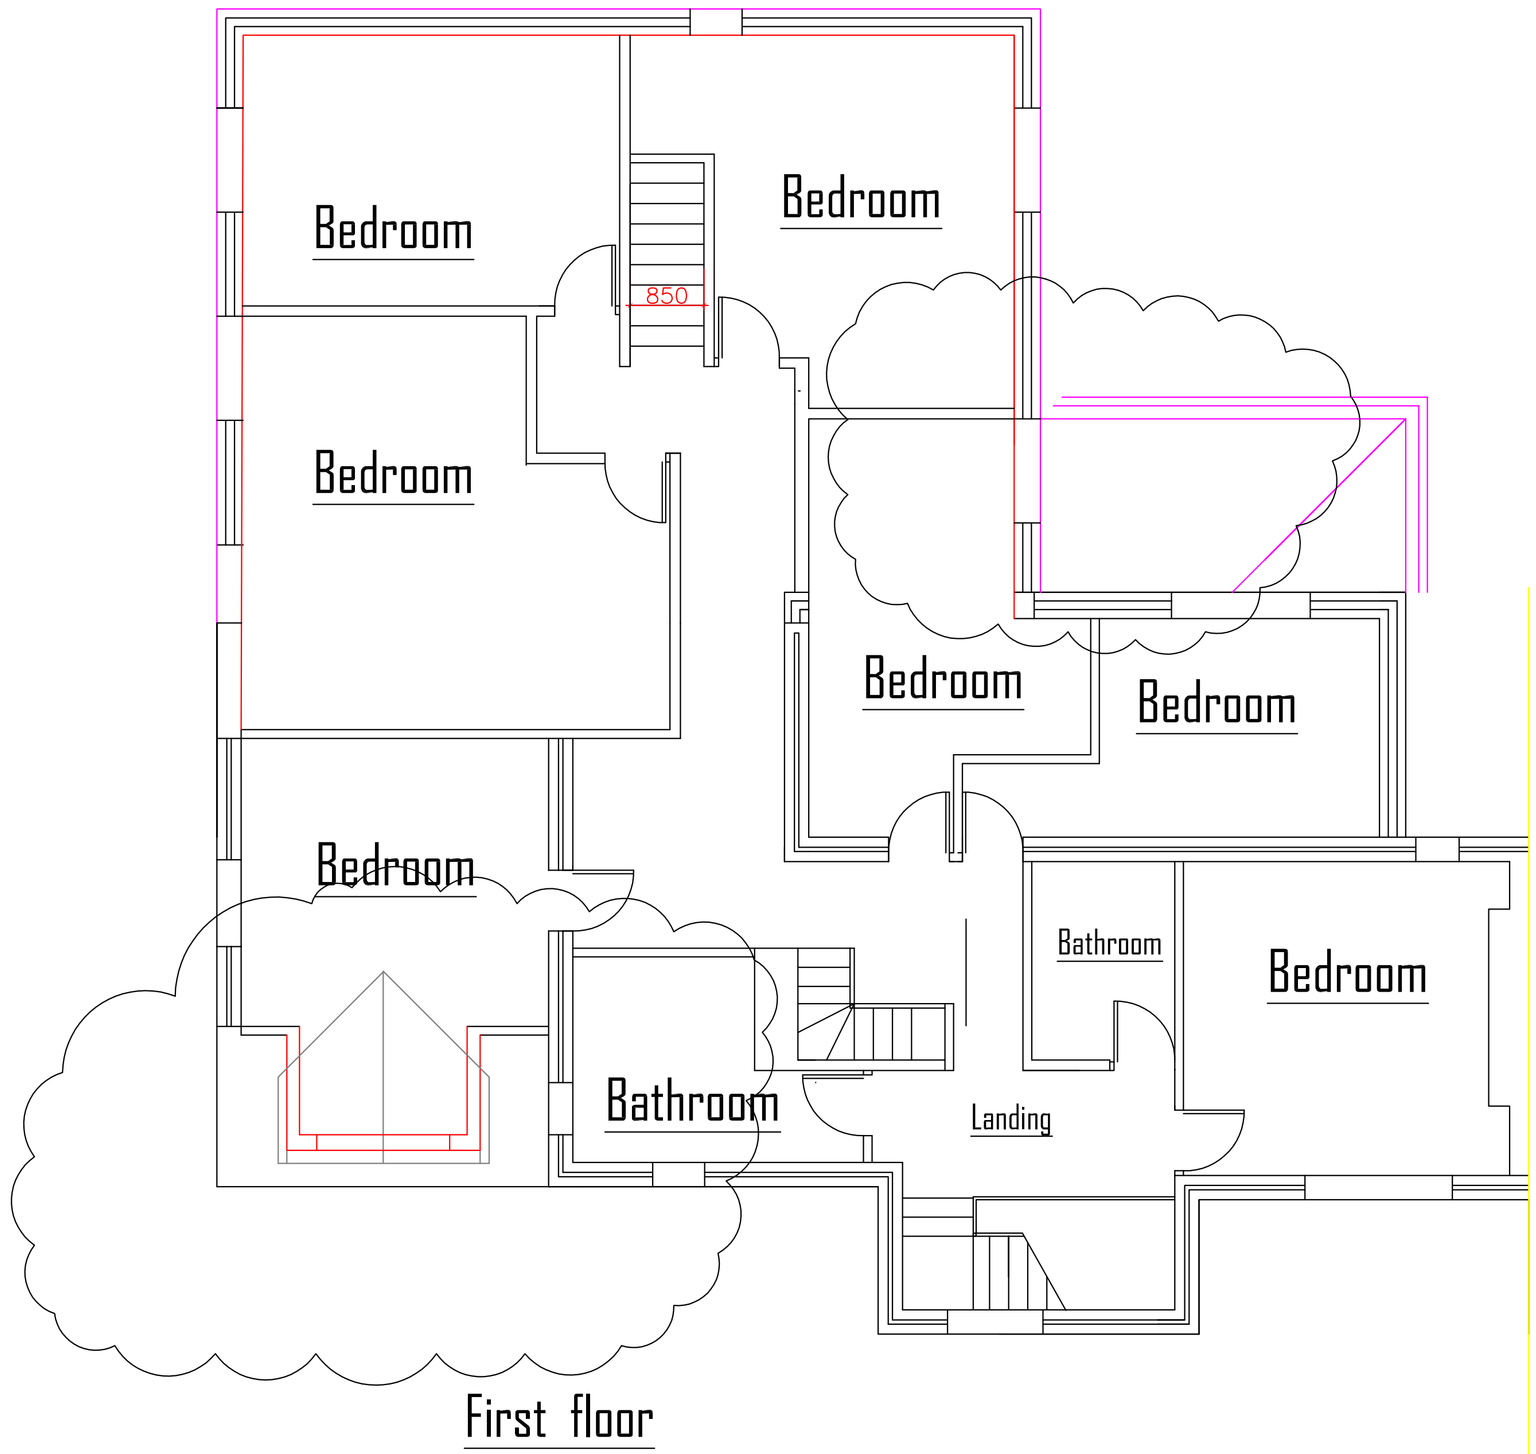


First floor

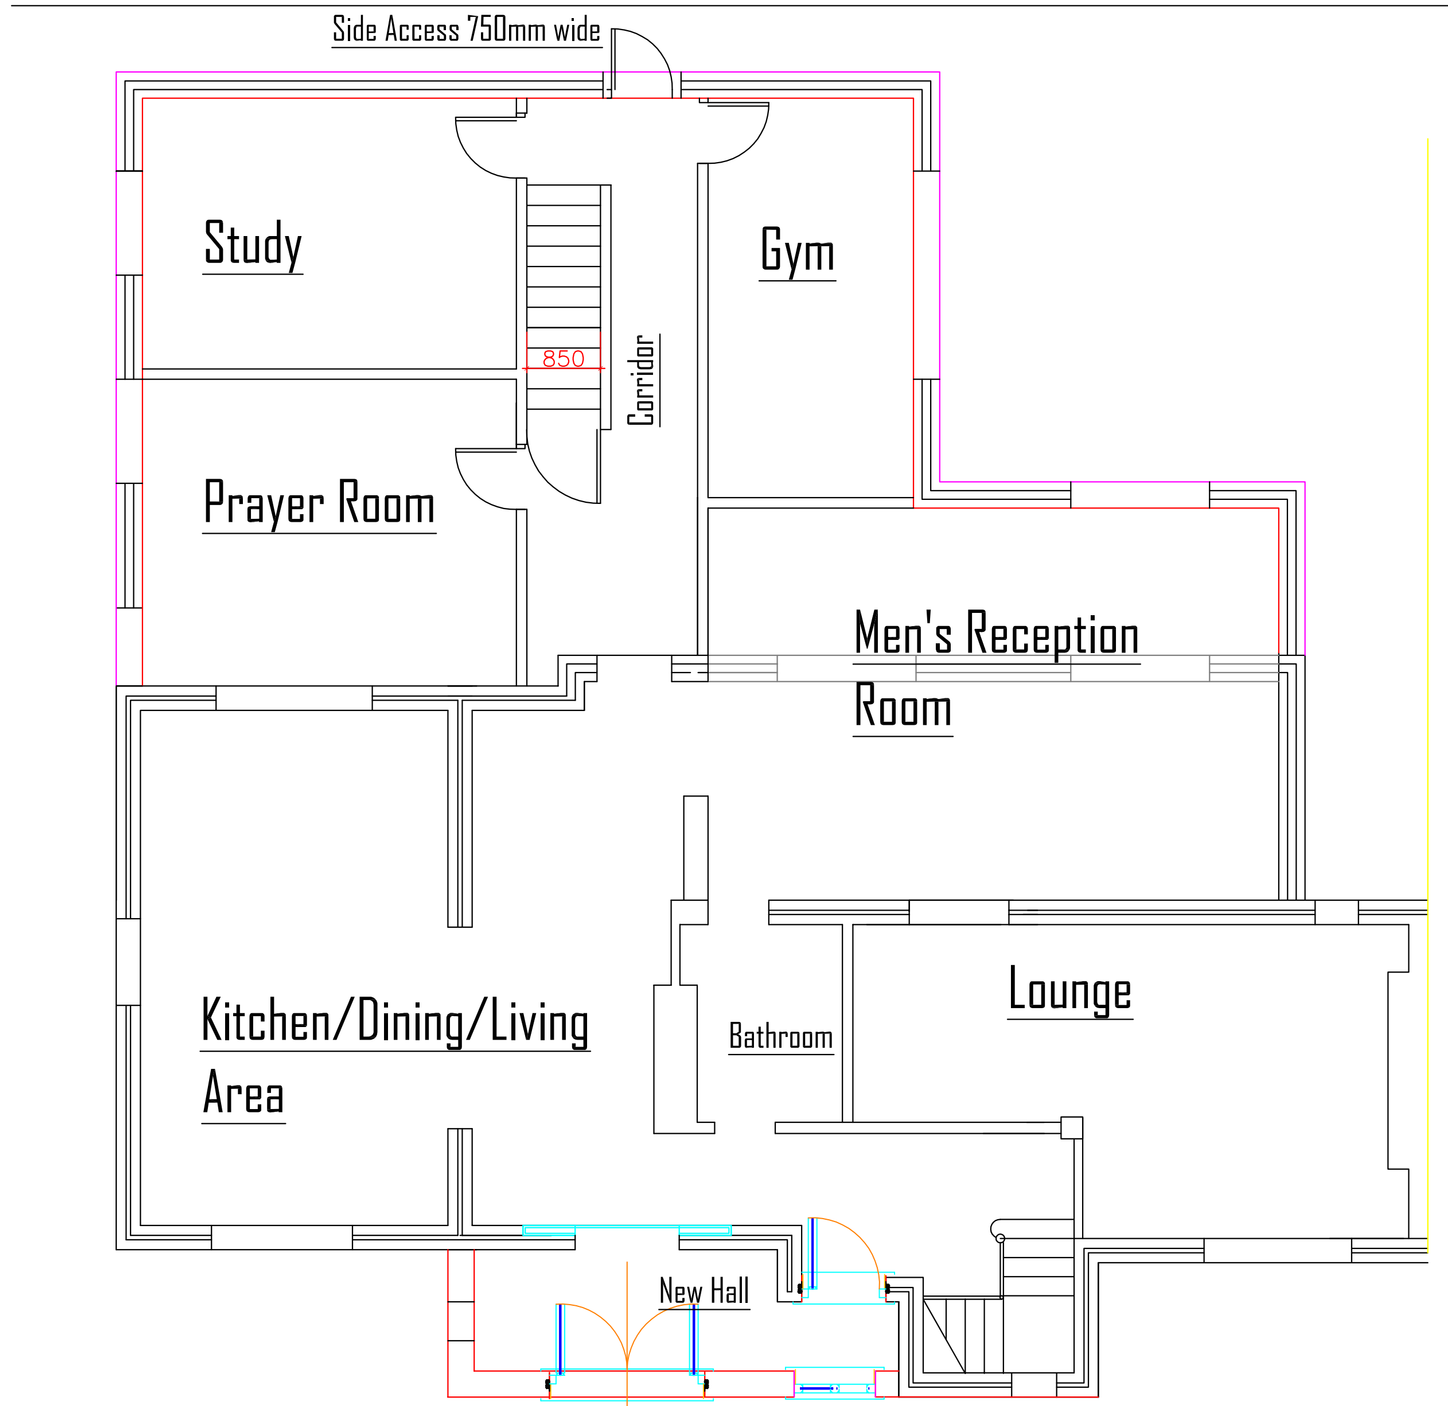

Ground floor

No.	Revision/Issue	Date
--	-	--/--/--
Rev A	Bedroom Dormer shown	--/--/--

F SUMMERFIELD
BSc(Tech)Hons), CEng, FICE, MIStructE
Chartered Consulting, Civil, Structural & Municiple Engineer,
CDM Coordinator & Party Wall Surveyor. [Part Of Torplan Ltd]

216 Heaton Moor Road, Stockport, SK4 4DU
Tel: 0161-443 1881 . Mobile: 07802-296027 . Fax 0161-431 0786 .
Web Site: http;/www.torplan.co.uk/engineer; e-mail: fs@torplan.co.uk

Project Name and Address
98 Brantingham Road
Whalley Range
Manchester
M16 8LZ
Proposed rear extension

Project **13.07.13**
Date **13.07.13**
Scale **1:100 @ A3**
Sheet **03**
Rev A