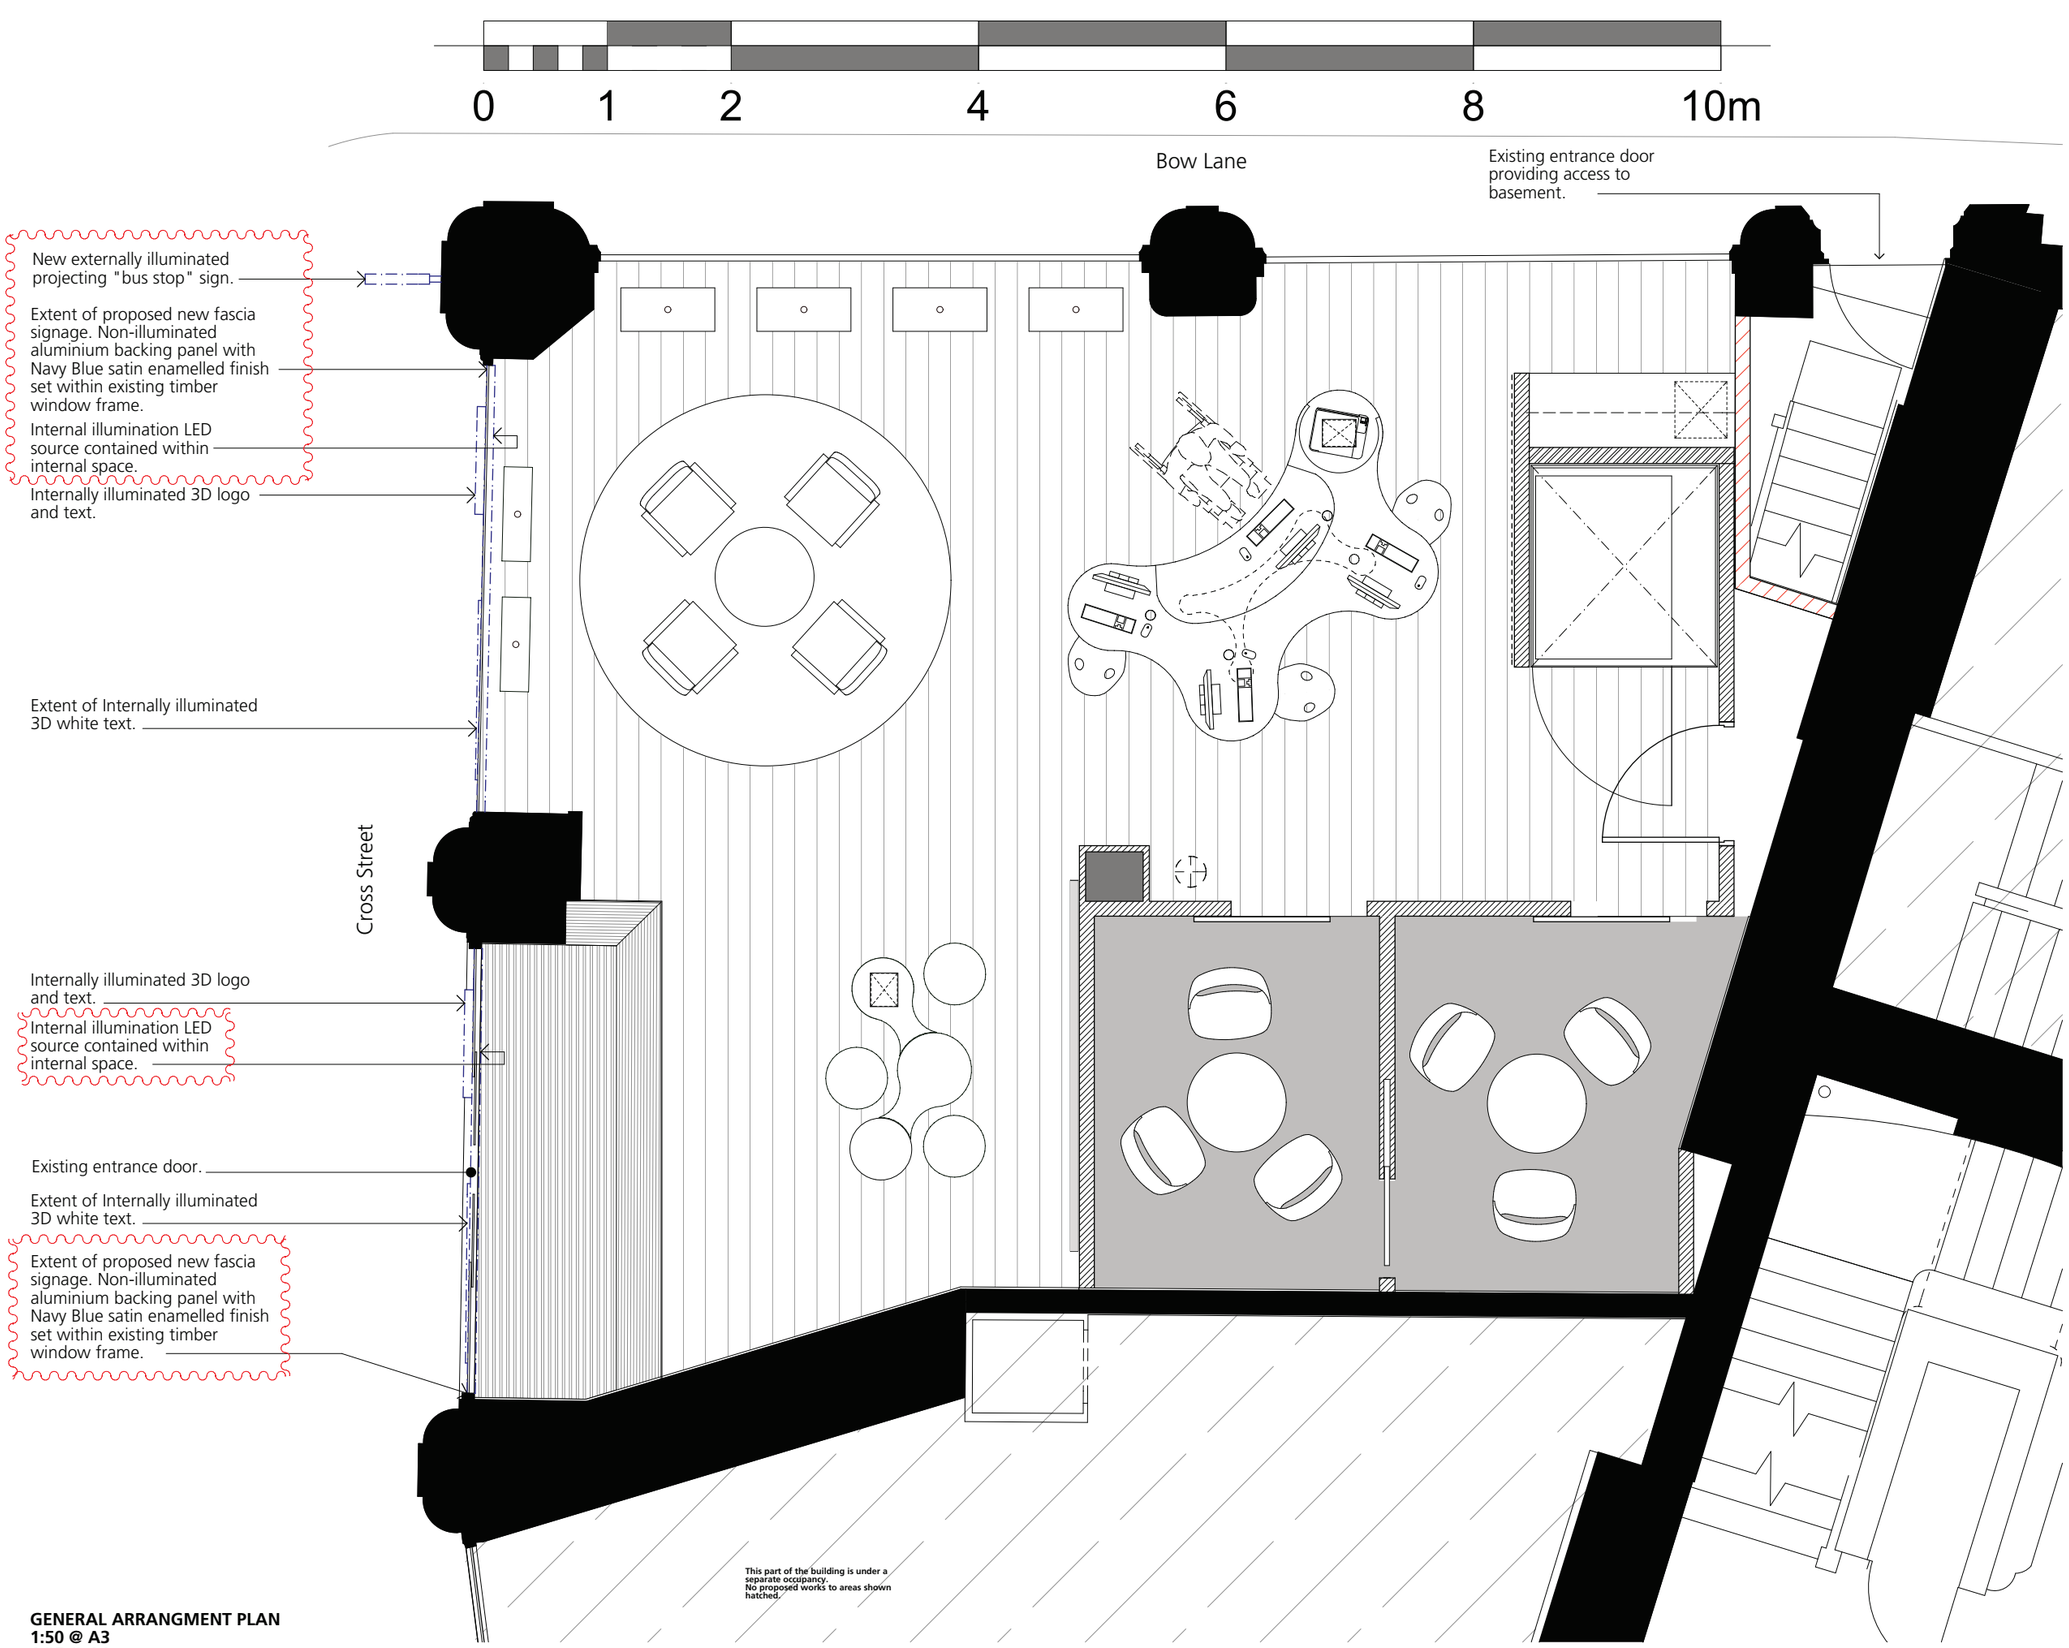


GENERAL ARRANGMENT PLAN
1:50 @ A3
1:25 @ A1

Rev.	Date	Description
P2	07.02.14	- Revised signage detail to express external timber window frame and omit external box signage. - Amended detail in drawing notes. FOR ADVERTISING CONSENT
P1	09.12.13	FOR ADVERTISING CONSENT

Lees Associates LLP
Architecture and Design
Lancaster House
38-40 Southwark Street
London SE1 1UN
Tel: +44 (0)20 7403 1000
Fax: +44 (0)20 7403 2233
E-mail: lees@leeassociates.com

CLIENT
THE ROYAL BRITISH LEGION

PROJECT
PATHWAY FOR GROWTH OFFICE PROJECT
MANCHESTER AREA & REGIONAL OFFICES
59 & 59A CROSS STREET, M2 4JW

DRAWING
GROUND FLOOR GA PLAN -
PROPOSED EXTERNAL SIGNAGE LOCATION

ORIGINAL SIZE	SCALE:		PURPOSE
A1	1:25		FOR ADVERTISING CONSENT
A3	1:50		
DATE	**DRAWN**	**CHECKED BY**	**DRAWING NUMBER**
09.12.13	JAJ	KA	934_MAN_AC_01 P2

Do not scale this drawing. Use figured dimensions. IF IN DOUBT ASK.
This drawing is copyright. Do not reproduce it without written permission.
Verify all dimensions on site before commencing any work or shop drawings.
Inform the architects before any work starts if this drawing exceeds the quantities in anyway.