
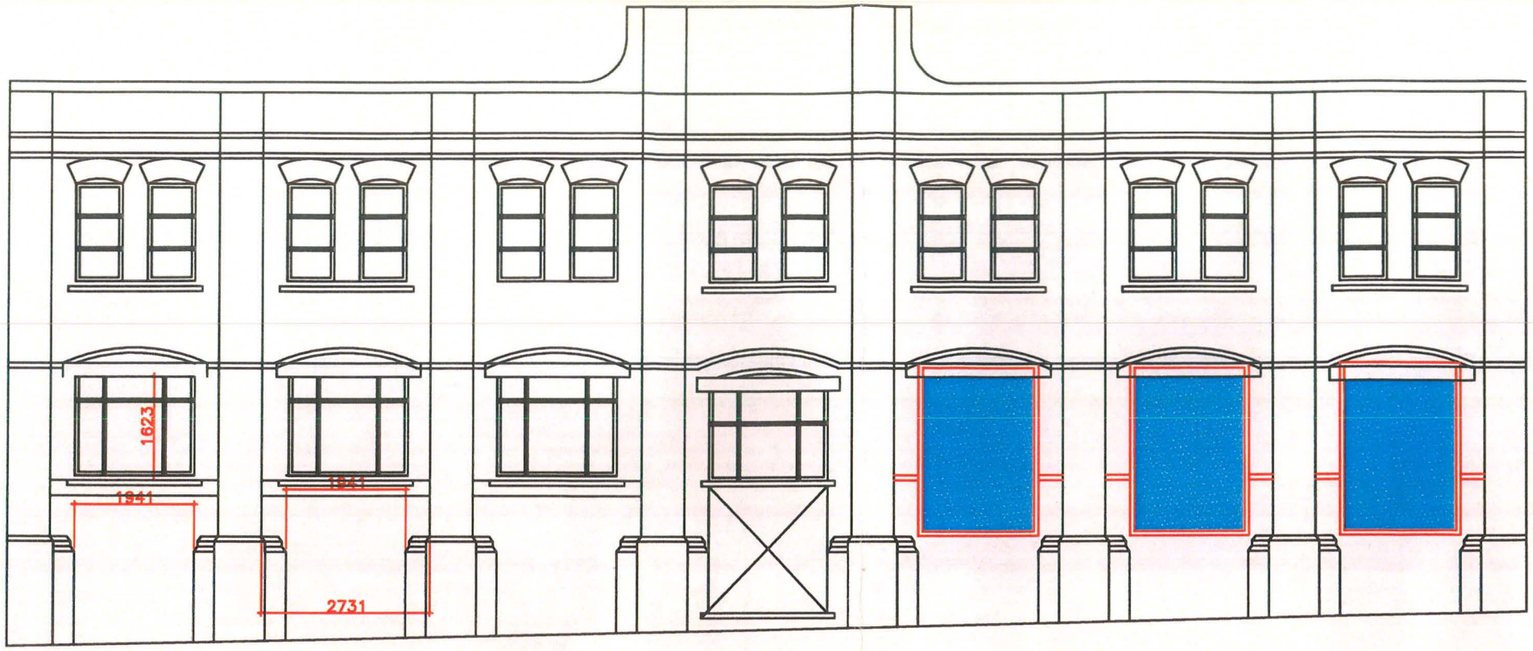


Proposed elevation

PLANNING AND
BUILDING CONTROL
27 MAR 2014

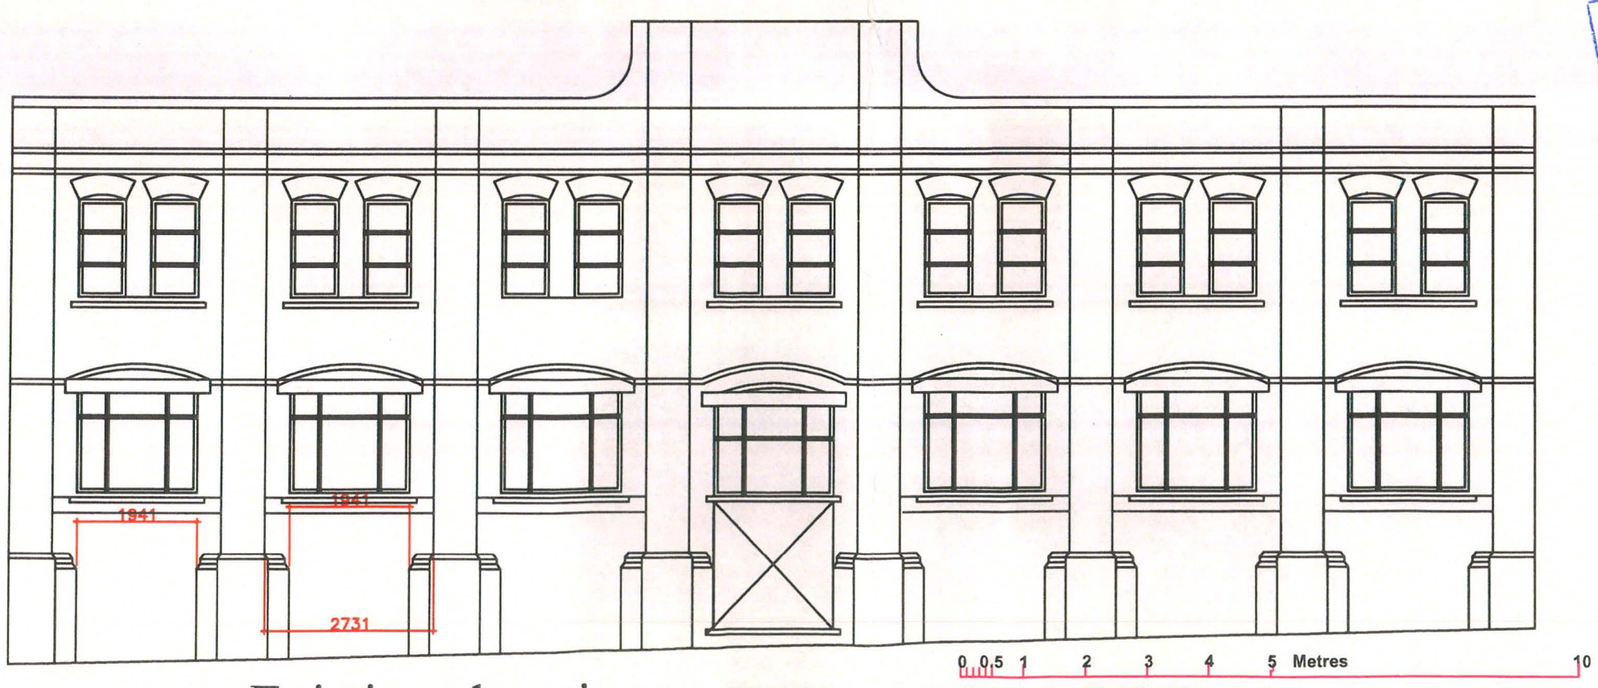

Existing elevation

No.	Revision/Issue	Date
- -	-	--/--/--
- -	-	--/--/--

F SUMMERFIELD
BSc Tech(Hons) CEng FICE MSoasE
Chartered Consulting, Civil, Structural & Municiple Engineer.
CDM Coordinator & Party Wall Surveyor. [Part of Teeplan Ltd]

216 Heaton Moor Road, Stockport, SK4 4DU
Tel: 0161-443 1881 . Mobile: 07802-296027 . Fax 0161-431 0786 .
Web Site: http: www.teeplan.co.uk/engineer; e-mail: fs@teeplan.co.uk

Project Name and Address
Bags Lane
Unit A, 48 Derby Street
Manchester M8 8HN
Proposed alteration to three ground floor windows

Project: 13.01.09	Sheet: 01
Date: 10.01.13	
Scale: 1:100 @ A3	Rev 0